
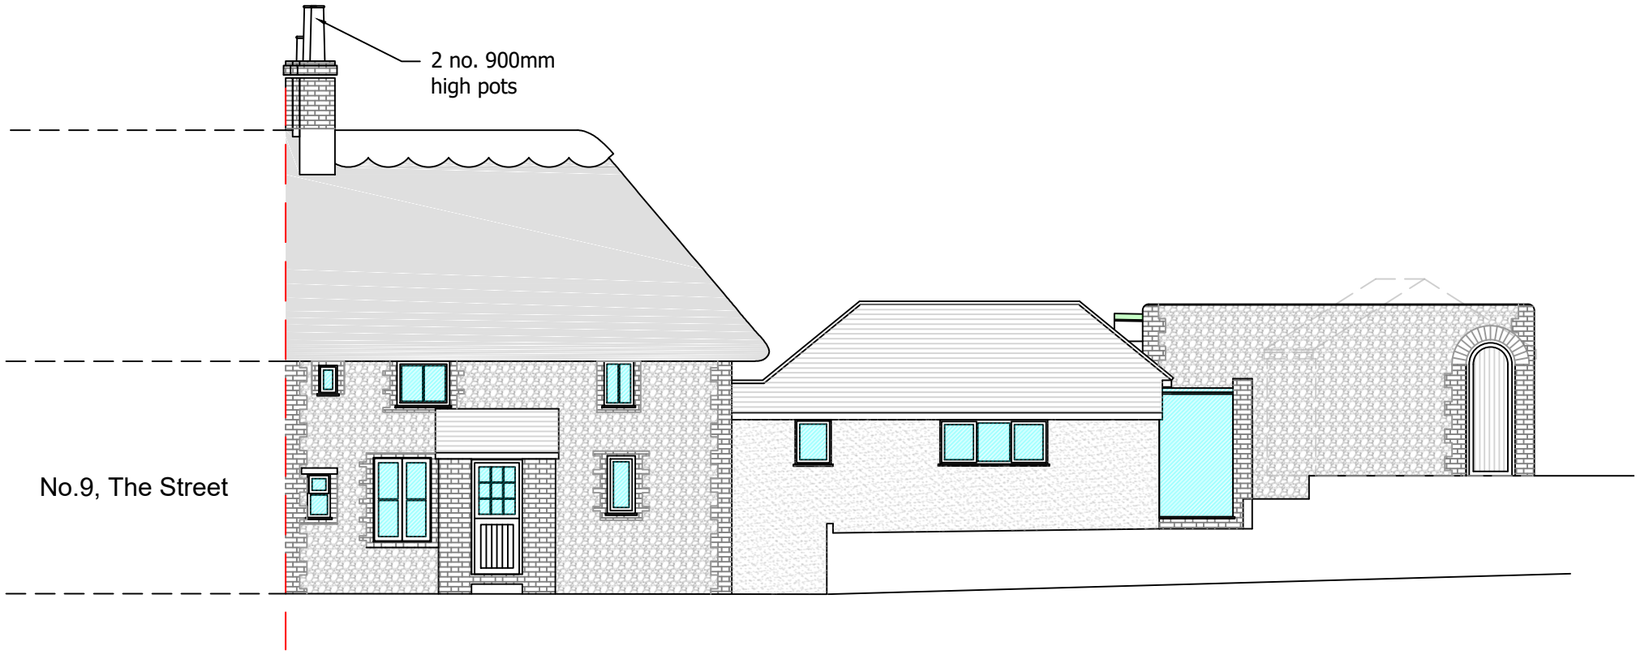


Proposed front elevation (South-East)
Scale 1:100

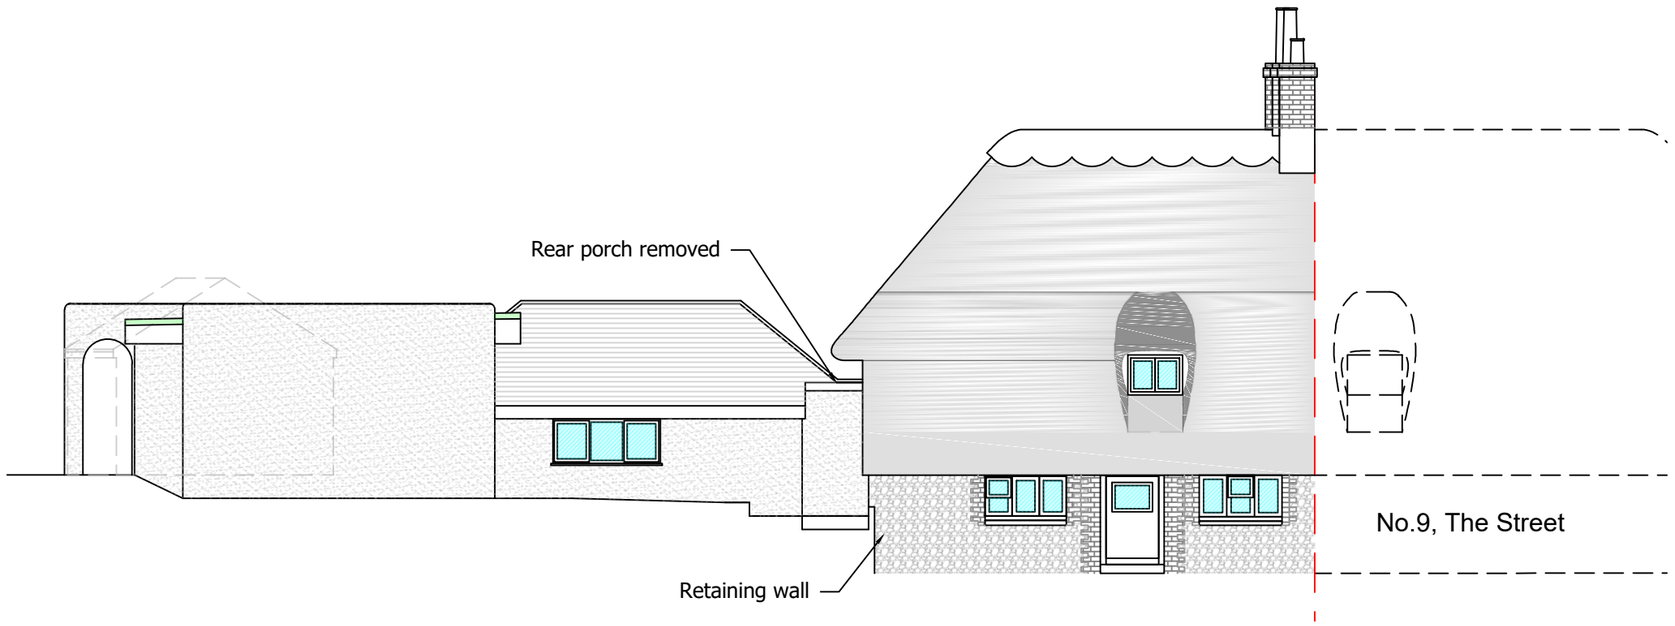

Proposed rear elevation (North-West)
Scale 1:100

0 1m 2m 3m 4m 5m 6m 7m 8m 9m 10m

Scale bar 1:100

Clarion Chartered Surveyors

The Farmhouse,
Brook Way, Hastings,
TN35 4NN

54a Church Road,
Burgess Hill,
RH15 9AE

This drawing remains the property of Clarion Chartered Surveyors. Copying and un-authorised distribution is strictly forbidden without prior written consent.

Notes
REVA - 02/04/19 - Revised boundary and roof and parapet changes
REVB - 03/04/19 - Roof alterations and other minor changes
REVC - 10/04/19 - Minor changes
REVD - 11/04/19 - Minor changes
REVF- 24/07/19 - Revised layout
REVG- 31/07/19 - Revised layout
REVH- 01/08/19 - Minor changes
REVI- 01/08/19 - Minor changes
REVJ- 29/08/19 - Reduced link
REVK-01/10/19- Parking drive way
REVL- 07/10/19 - Altered link glazing and parapet

For planning purposes only

Hunters Moon
The Street,
Shoreham-by-Sea
BN43 5NJ

Proposed Front and Rear Elevations

Project number	181016B
Date	27/03/2019
Drawn by	JT
Checked by	CC
181016B/A3/NB/E3-REVL	
Scale	1:100 @ A3