

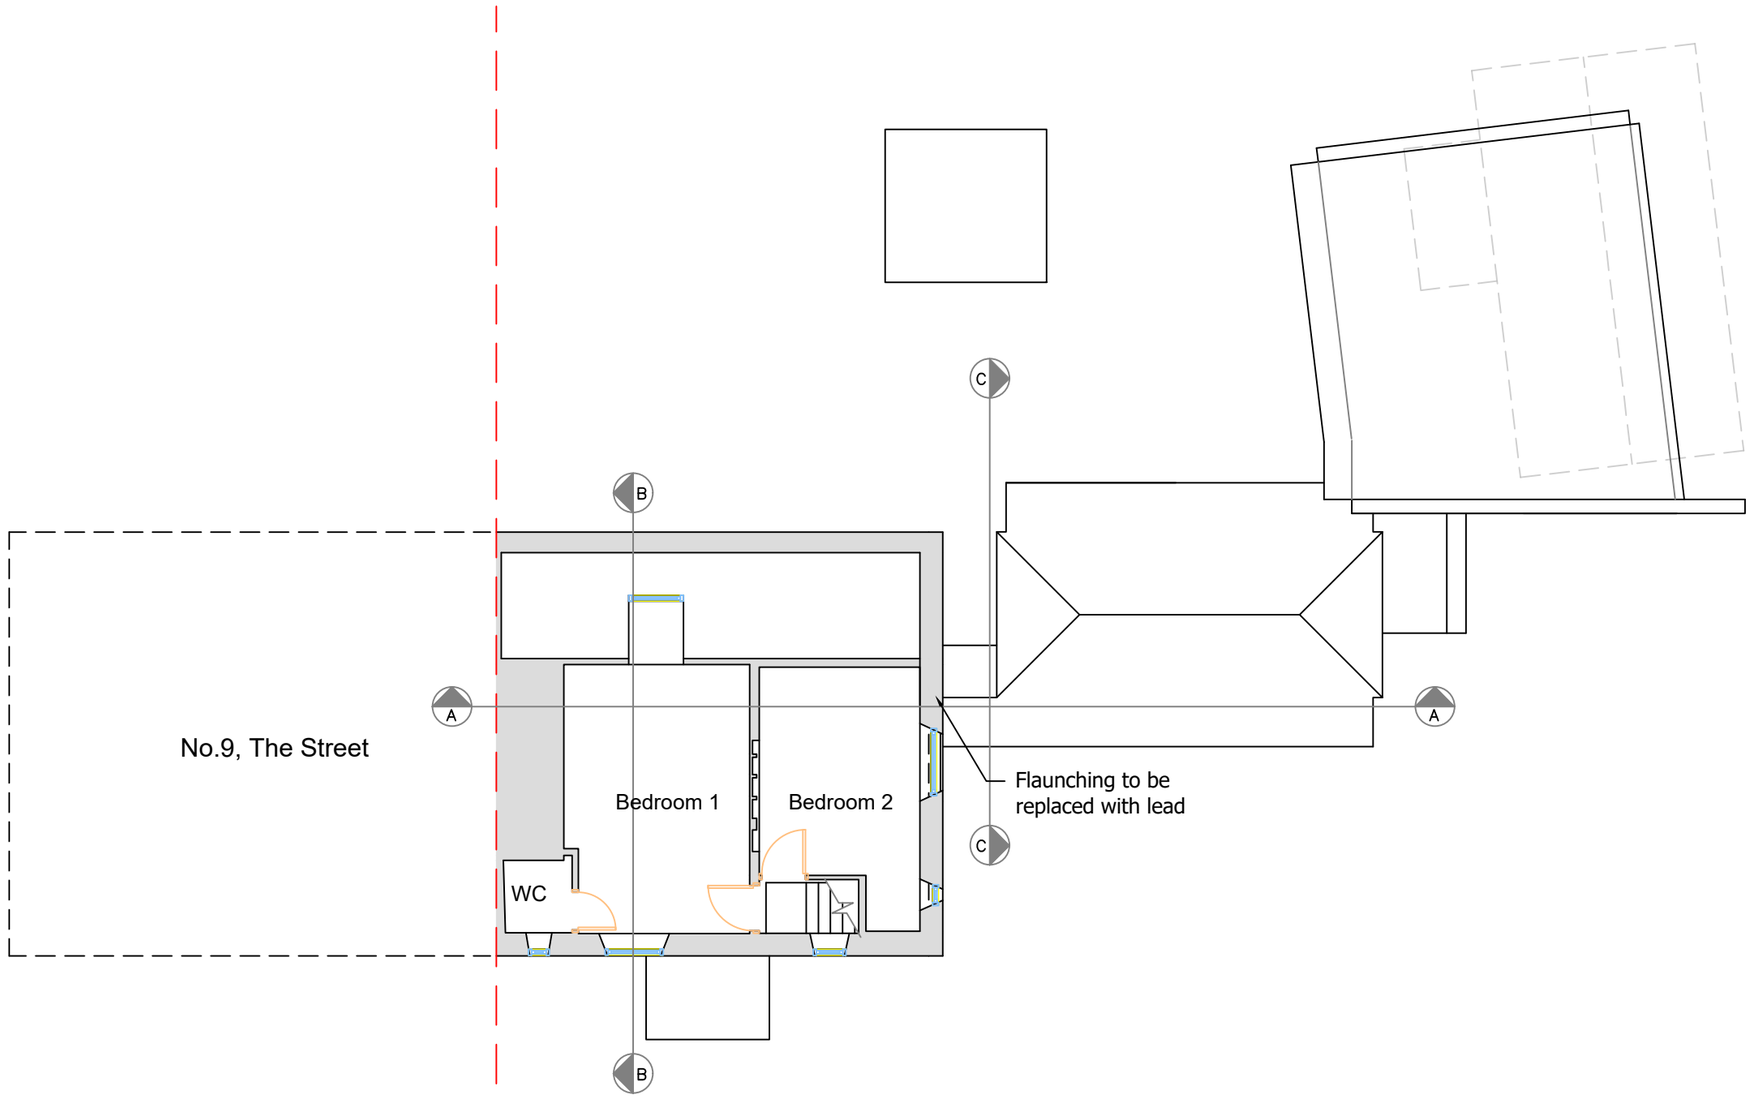


Proposed first floor plan
Scale 1:100

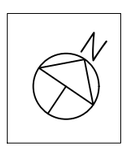

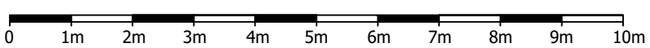

Scale bar 1:100

CLARION
CHARTERED SURVEYORS

The Farmhouse,
Brook Way, Hastings,
TN35 4NN

54a Church Road,
Burgess Hill,
RH15 9AE

This drawing remains the property of Clarion Chartered Surveyors. Copying and un-authorised distribution is strictly forbidden without prior written consent.

Notes
REVA - 03/04/19 - Roof alterations and other minor changes
REVB - 10/04/19 - Minor changes
REVC- 24/07/19 - Revised layout
REVD- 31/07/19 - Revised layout
REVE- 01/08/19 - Minor changes
REVF- 29/08/19 - Reduced link
REVG- 07/10/19 - Altered link glazing and parapet

For planning purposes only

Hunters Moon
The Street,
Shoreham-by-Sea
BN43 5NJ

Proposed First Floor plan

Project number	181016B
Date	27/03/2019
Drawn by	JT
Checked by	CC
181016B/A3/NB/P5-REVG	
Scale	1:100 @ A3