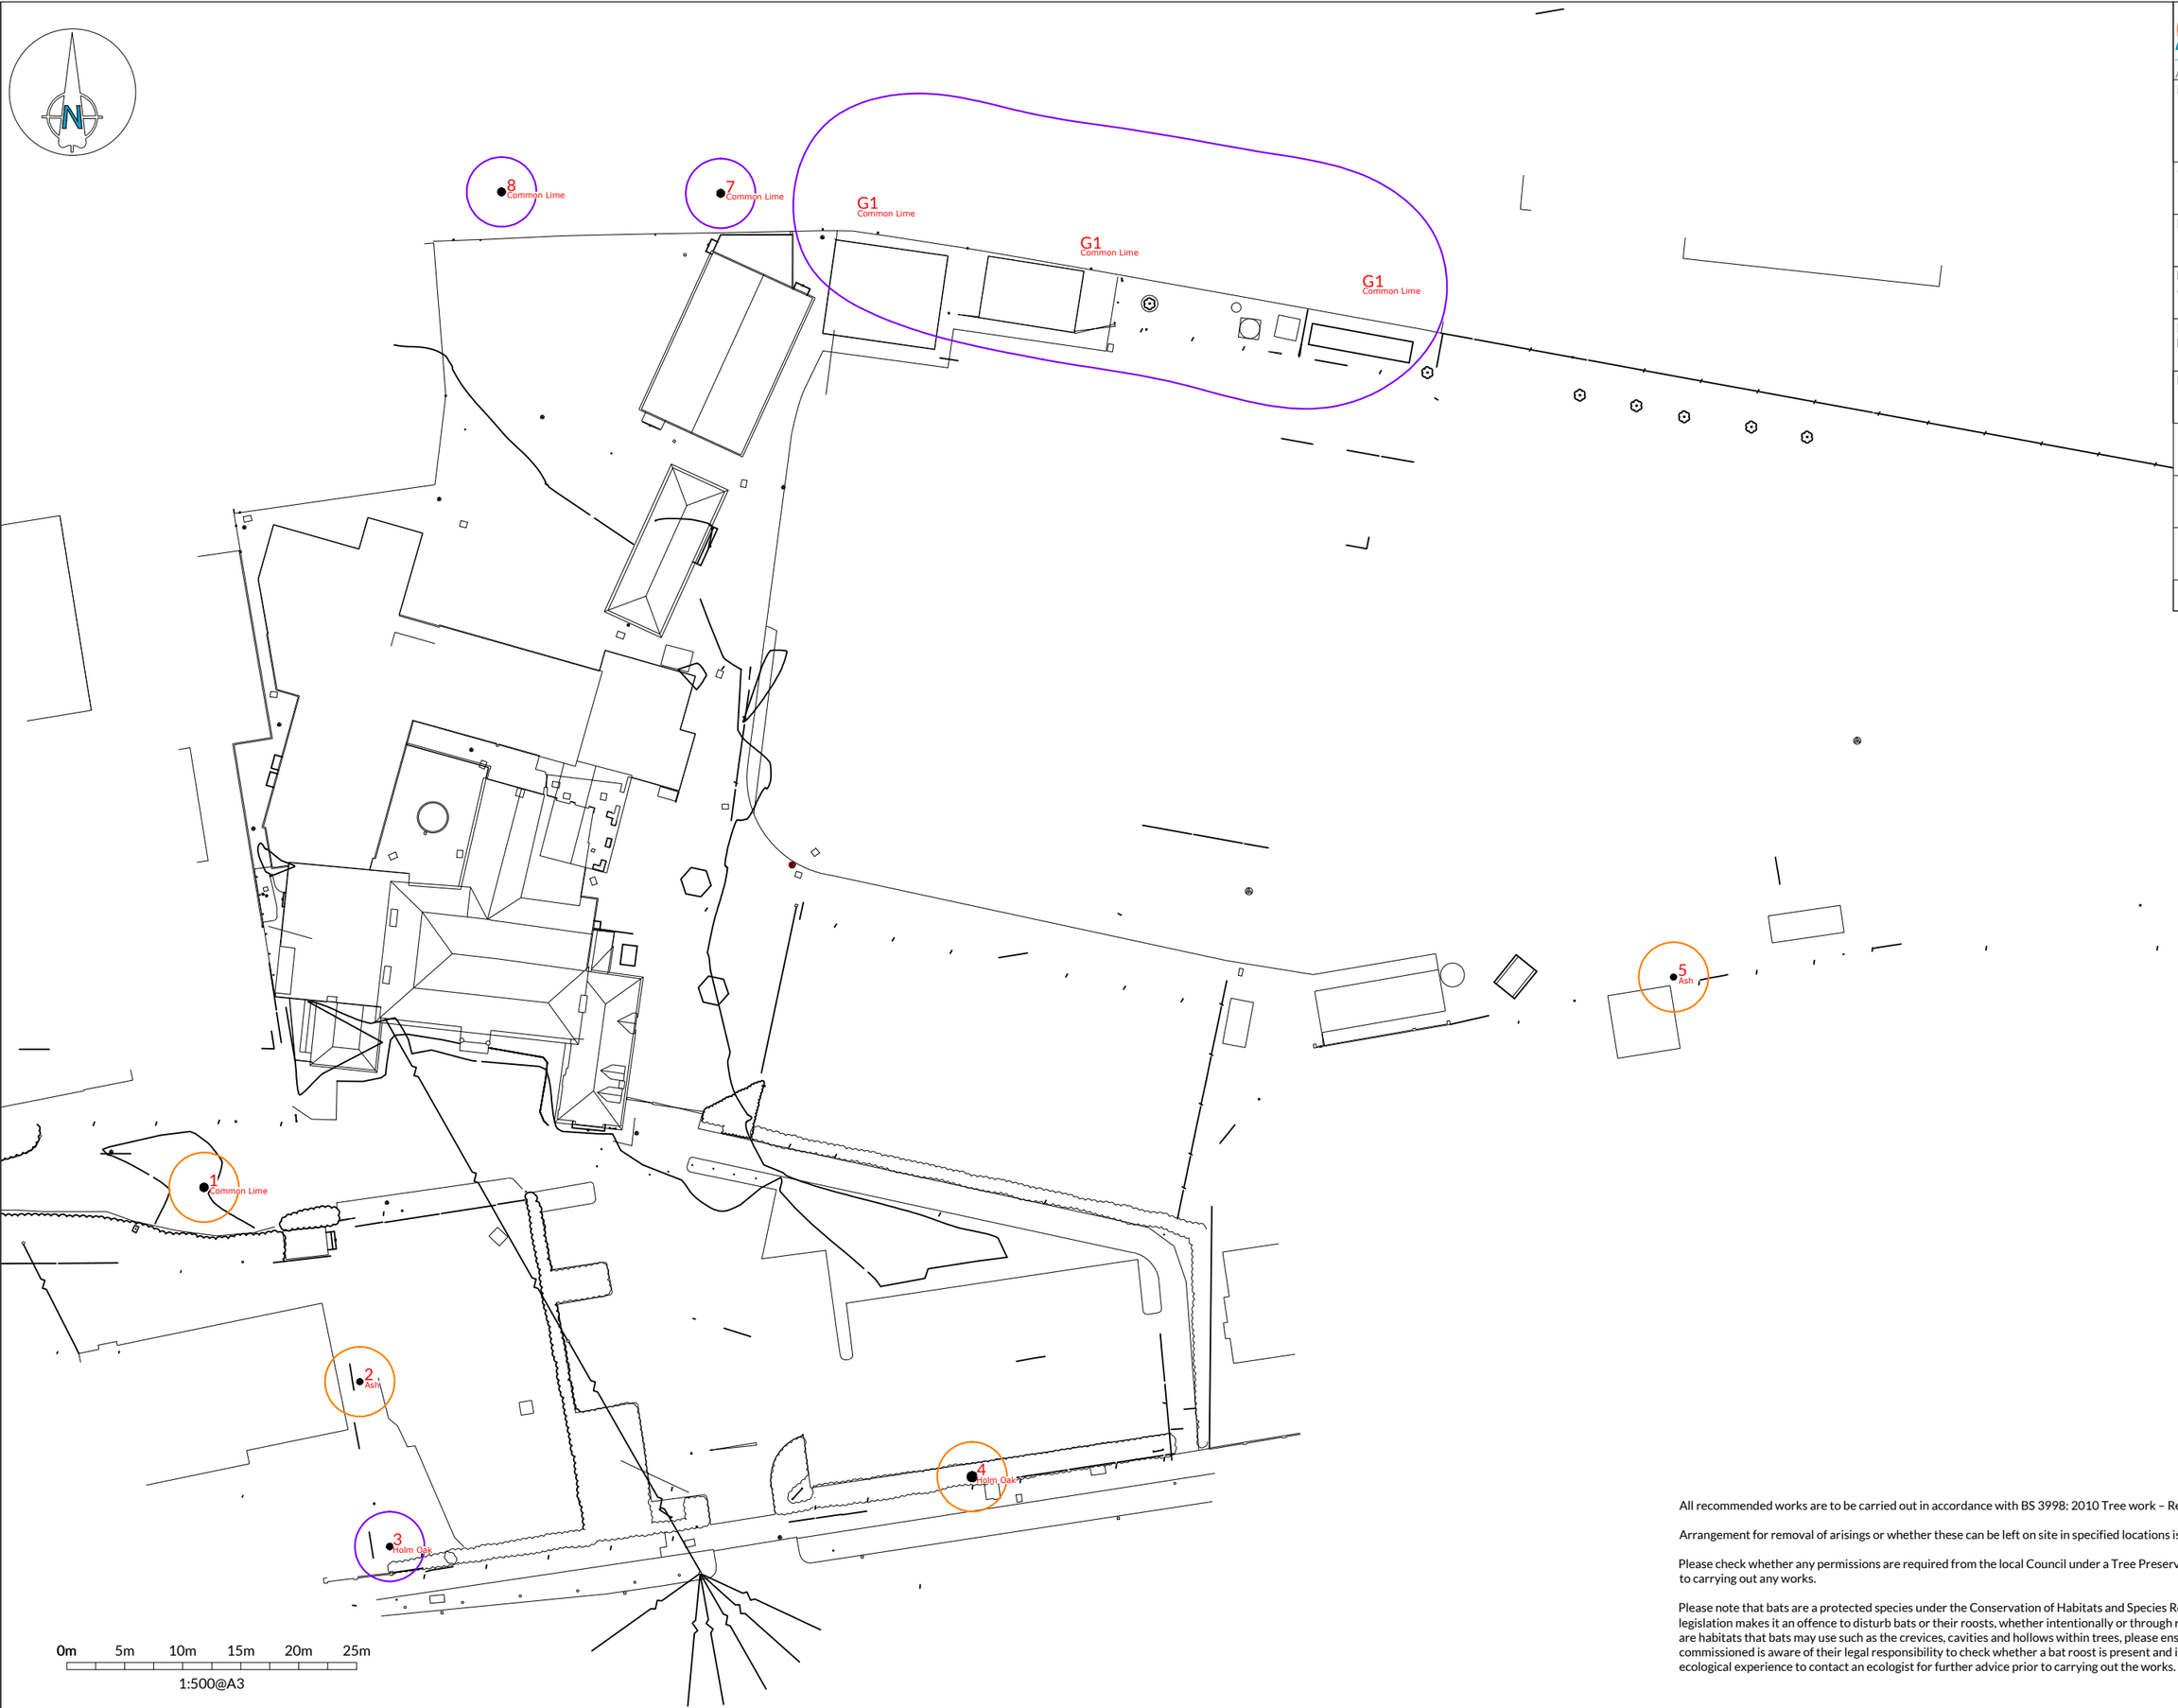

DAVID ARCHER ASSOCIATES

ARBORICULTURE | ECOLOGY | LANDSCAPE

Project: Lancing College Preparatory School at Worthing, 122 Broadwater Road, Worthing

Client: Lancing College

Drawing: TREE WORK PLAN

Based on: Topographical Survey

Drawing No: TWP 01

Date:	Scale:	Drawn by:
Dec 2023	1:500 @ A3	MR

KEY:

Tree works to be completed within 4 weeks:	
Tree works to be completed within 3 months:	

David Archer Associates
info@davidarcherassociates.co.uk
OS data © Crown copyright
2023 OS Licence 100061674

The original of this drawing was produced in colour – a monochrome copy should not be relied upon

© This drawing is copyright & must not be reproduced without consent from David Archer Associates.

All recommended works are to be carried out in accordance with BS 3998: 2010 Tree work – Recommendations.

Arrangement for removal of arisings or whether these can be left on site in specified locations is to be agreed directly with the client.

Please check whether any permissions are required from the local Council under a Tree Preservation Order or Conservation Area prior to carrying out any works.

Please note that bats are a protected species under the Conservation of Habitats and Species Regulations 2017 and this with other legislation makes it an offence to disturb bats or their roosts, whether intentionally or through recklessness. Therefore where there are habitats that bats may use such as the crevices, cavities and hollows within trees, please ensure that the tree contractor commissioned is aware of their legal responsibility to check whether a bat roost is present and if they do not have the appropriate ecological experience to contact an ecologist for further advice prior to carrying out the works.