
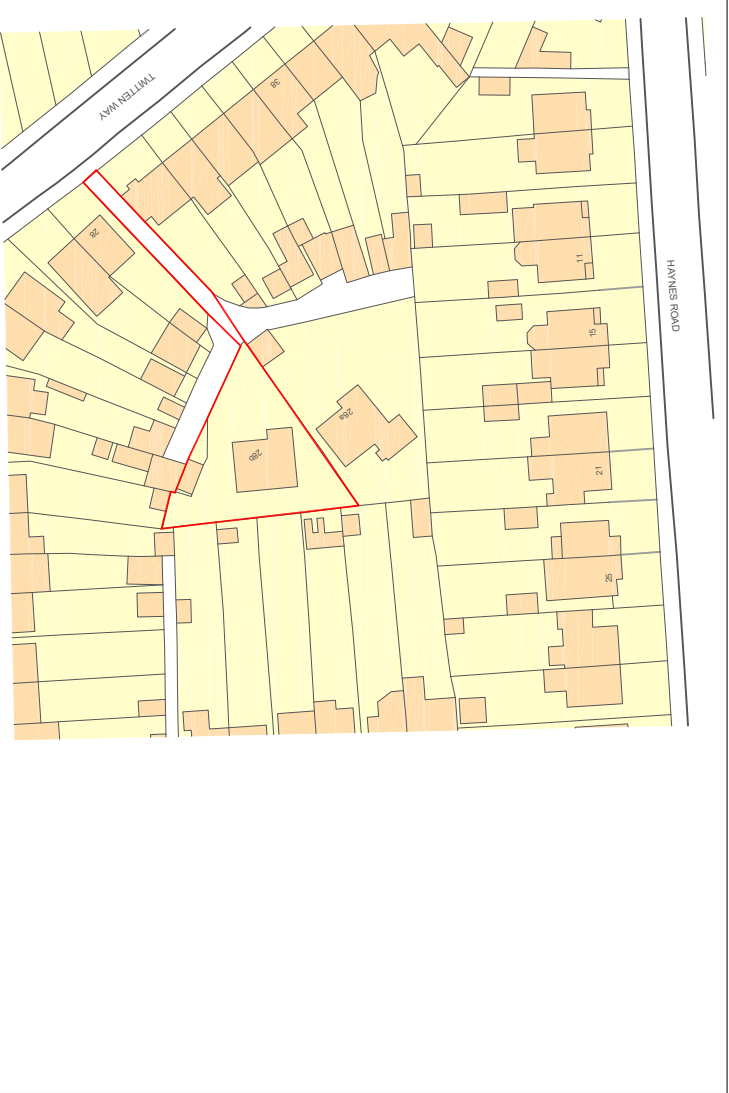


This drawing is copyright and may not be copied or reproduced without the written consent of Finola Brady Architectural Services.

The contractor is responsible for setting out and must check all levels and dimensions prior to work being put in hand.


Responsibility is not accepted for errors made by others in scaling from this drawing. All construction information should be taken from figured dimensions.

The designer is to be immediately notified of any suspect omissions or discrepancies.

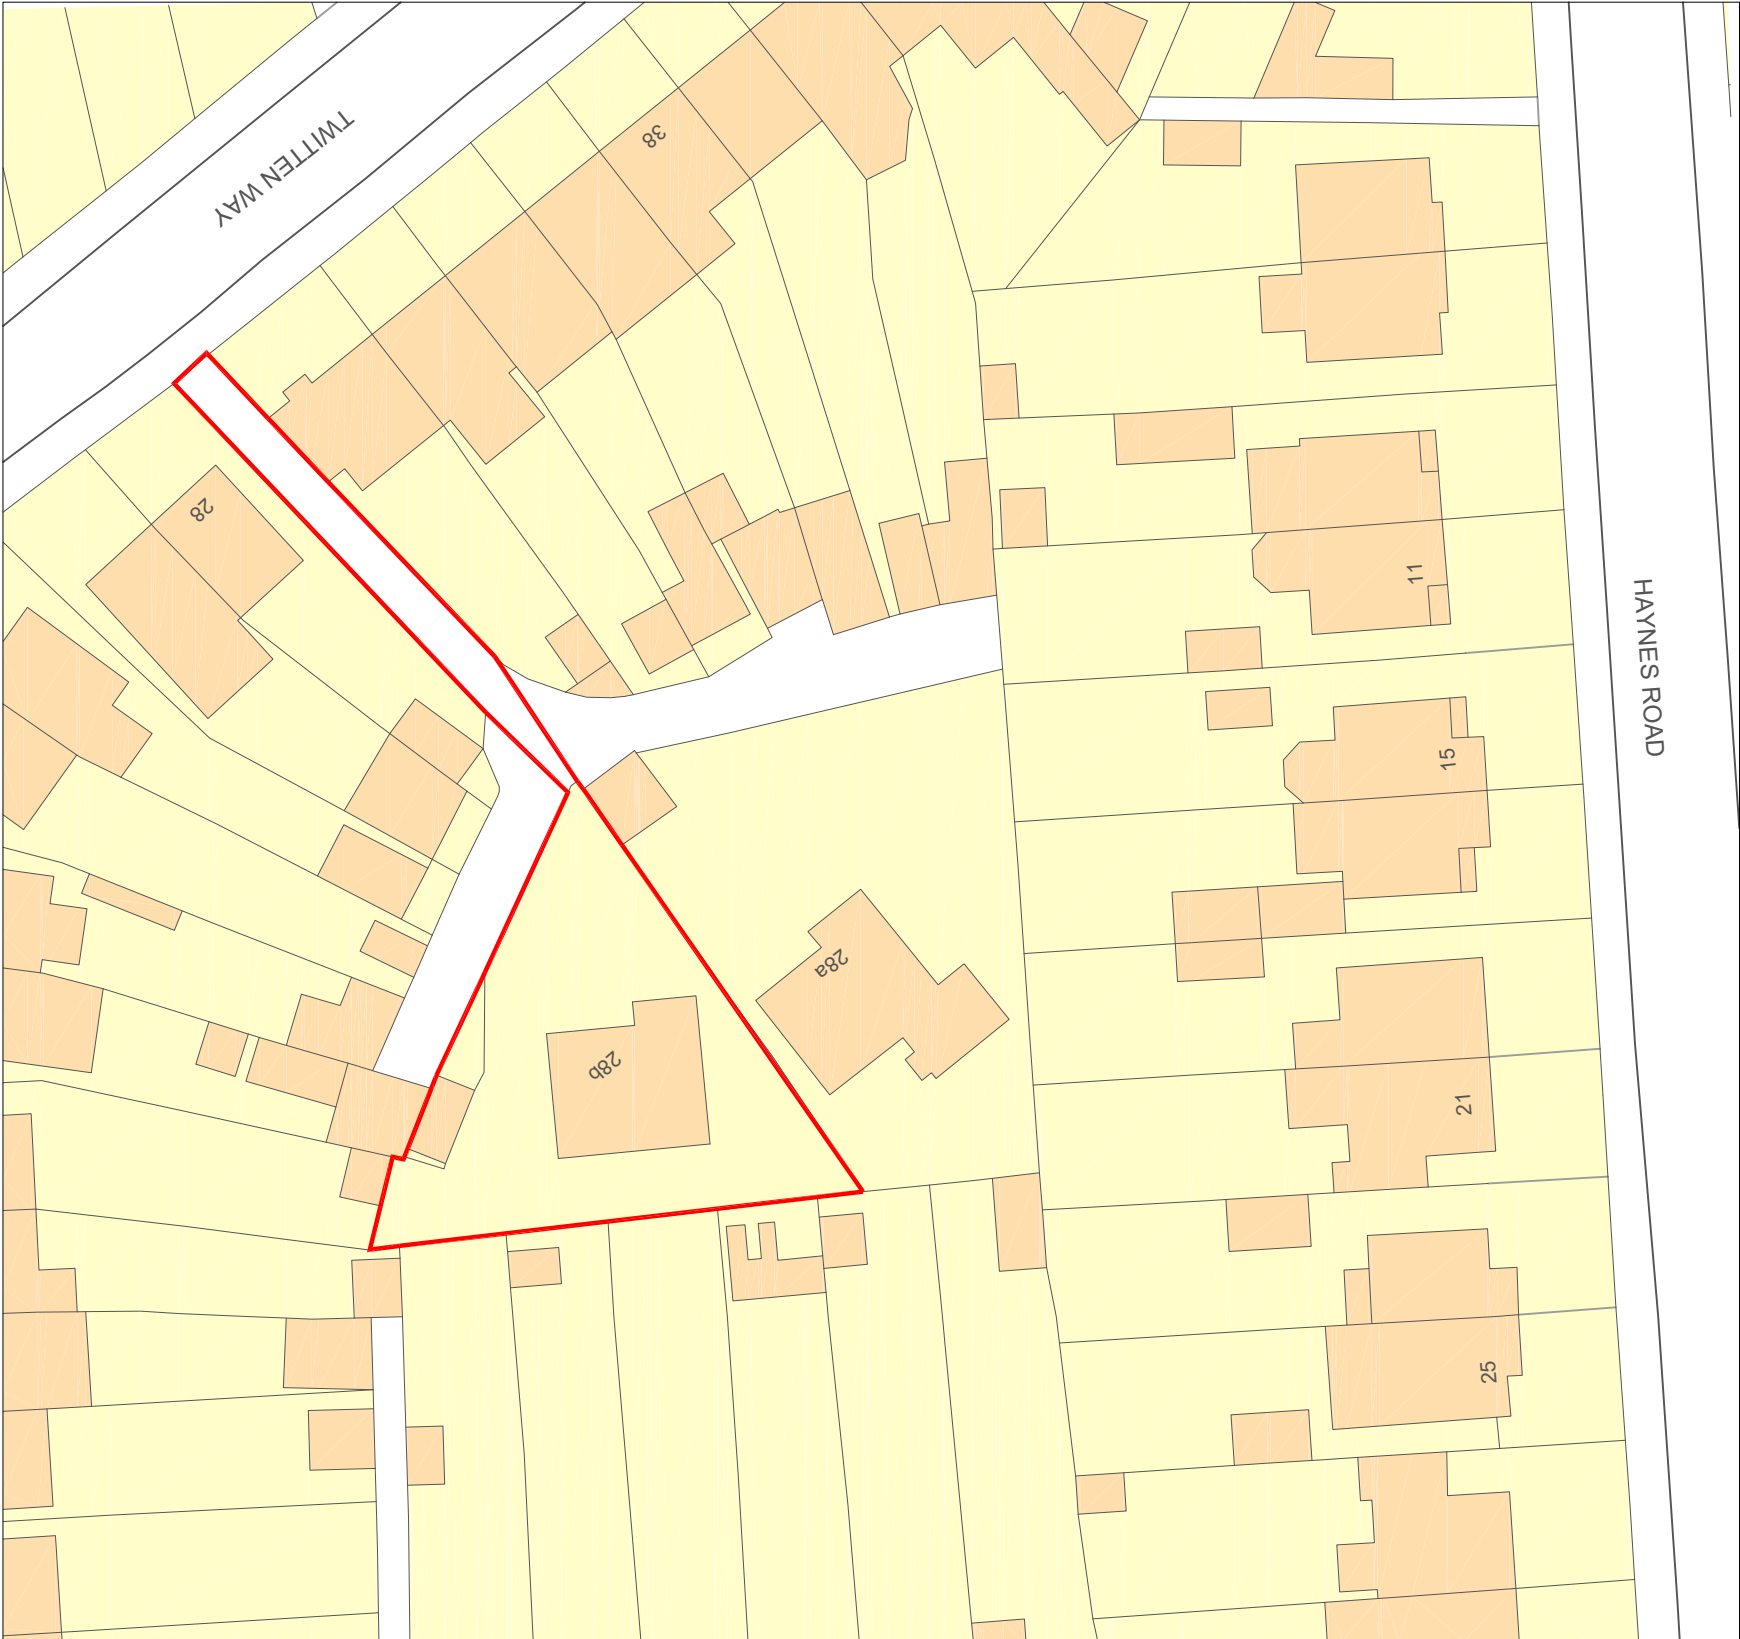

Existing Location Plan @ 1 : 1250

0 5 10 20 30 40 50
METRES 1:1250 Scale Bar

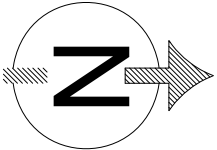

	F i n o l a B r a d y A r c h i t e c t u r a l S e r v i c e s TEL 07960 235756 www.fbarchitectural.co.uk
Site Location :	288 Twitten Way, Worthing, BN14 7JX
Project Name :	Loft Conversion
Drawing Name :	Existing Location and Block Plans
Drawing No:	FB26-0304 EX04 Scales : 1 : 1250 , 1 : 500 @ A3
Date :	30th April 2026