



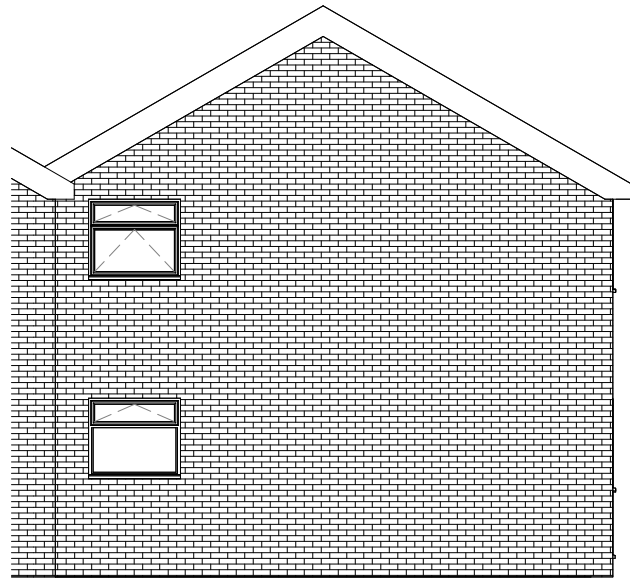


**2 West Existing**  
1 : 100

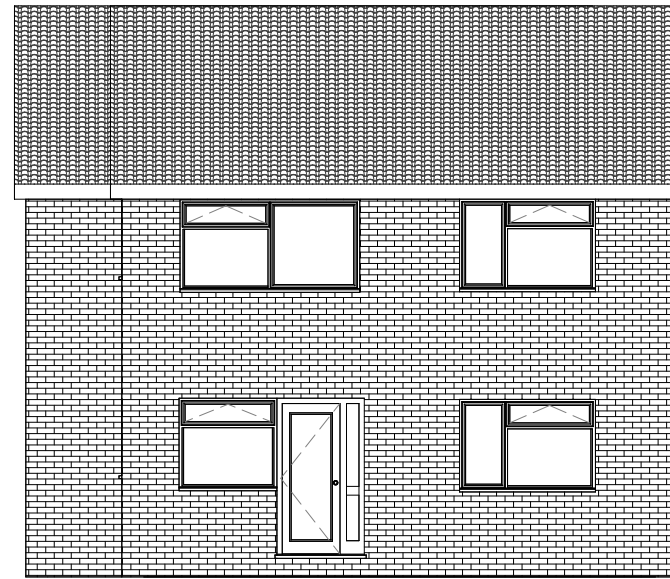


**1 South Existing**  
1 : 100

| Window Style Schedule |                               |                   |                    |               |                 |                  |                   |
|-----------------------|-------------------------------|-------------------|--------------------|---------------|-----------------|------------------|-------------------|
| Window Number         | Window Type                   | Window Width (mm) | Window Height (mm) | Window Colour | Window Material | Window Glazing   | Sealed Unit Depth |
| 1                     | Type E                        | 1295              | 1214               | White Smooth  | PVCu            | TUF Clear Double | 4-20-4            |
| 2                     | Type D & E                    | 1788              | 1210               | White Smooth  | PVCu            | STD Clear Double | 4-20-4            |
| 3                     | Type E                        | 1206              | 1052               | White Smooth  | PVCu            | STD Clear Double | 4-20-4            |
| 4                     | Fully Glazed Residential Door | 1146              | 2108               | White Smooth  | PVCu            | TUF Clear Double | 4-20-4            |

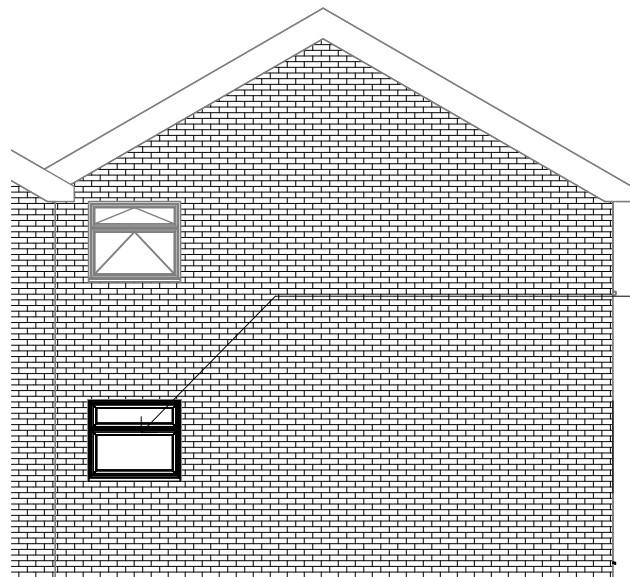

**3 West Proposed**  
1 : 100

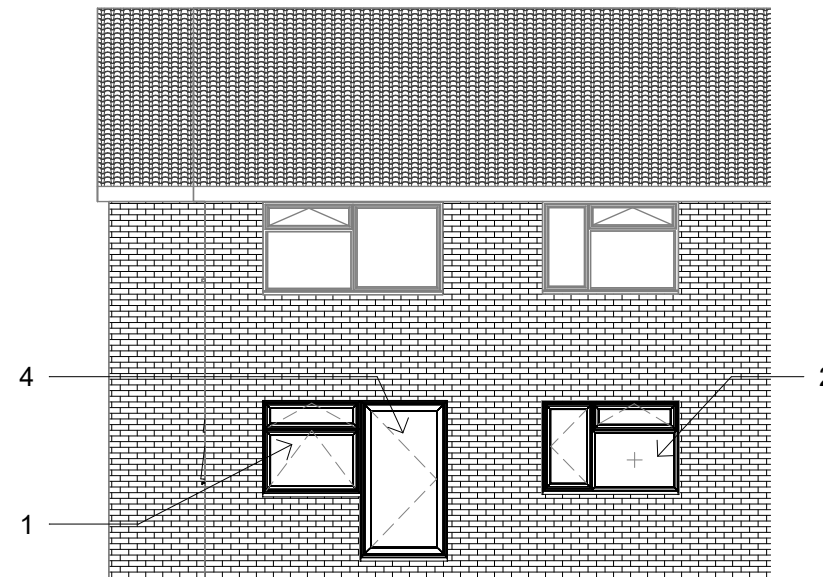

**4 South Proposed**  
1 : 100

Contract No.  
FHI 139562  
Site Address -  
Flat 3, Elm Grove House,  
Elm Grove, Lancing,  
West Sussex,  
BN15 8PD

Drawing No.  
1 of 3

Elevations

**All Dimensions in mm**

Scale: 1 : 100 @A3

**Signed Off on -** 08/05/2026

**Review on -** 12/06/2026



First Home Improvements  
Station Road Industrial  
Estate Lenwade Norfolk  
NR9 5LY

© Drawings, associated documentation and intellectual property is protected under copyright law.  
All documentation by First Home Improvements prohibits unauthorised actions such as (but not limited to) the re-issuing and re-production thereof without prior consent.

Scale 1:100

Scale 1:50