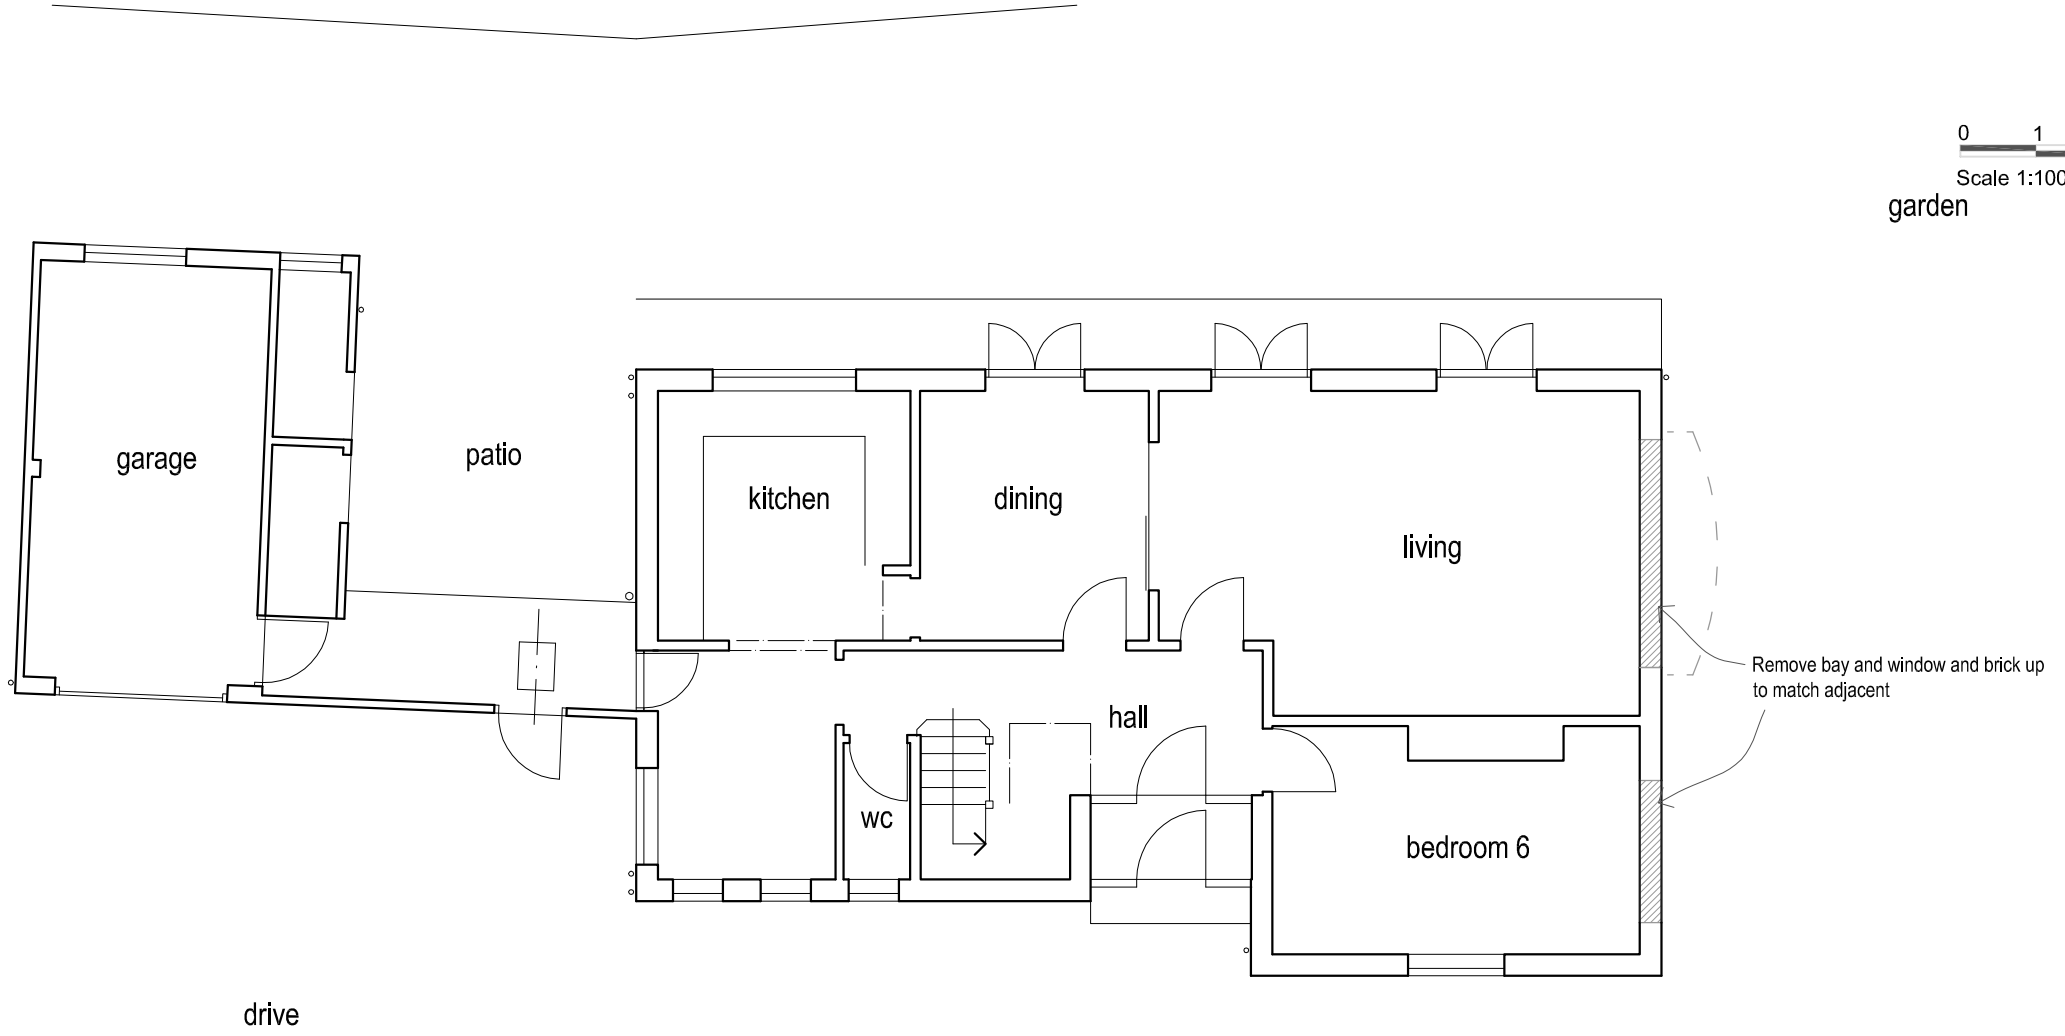

Ground Floor Plan @ *1:100*

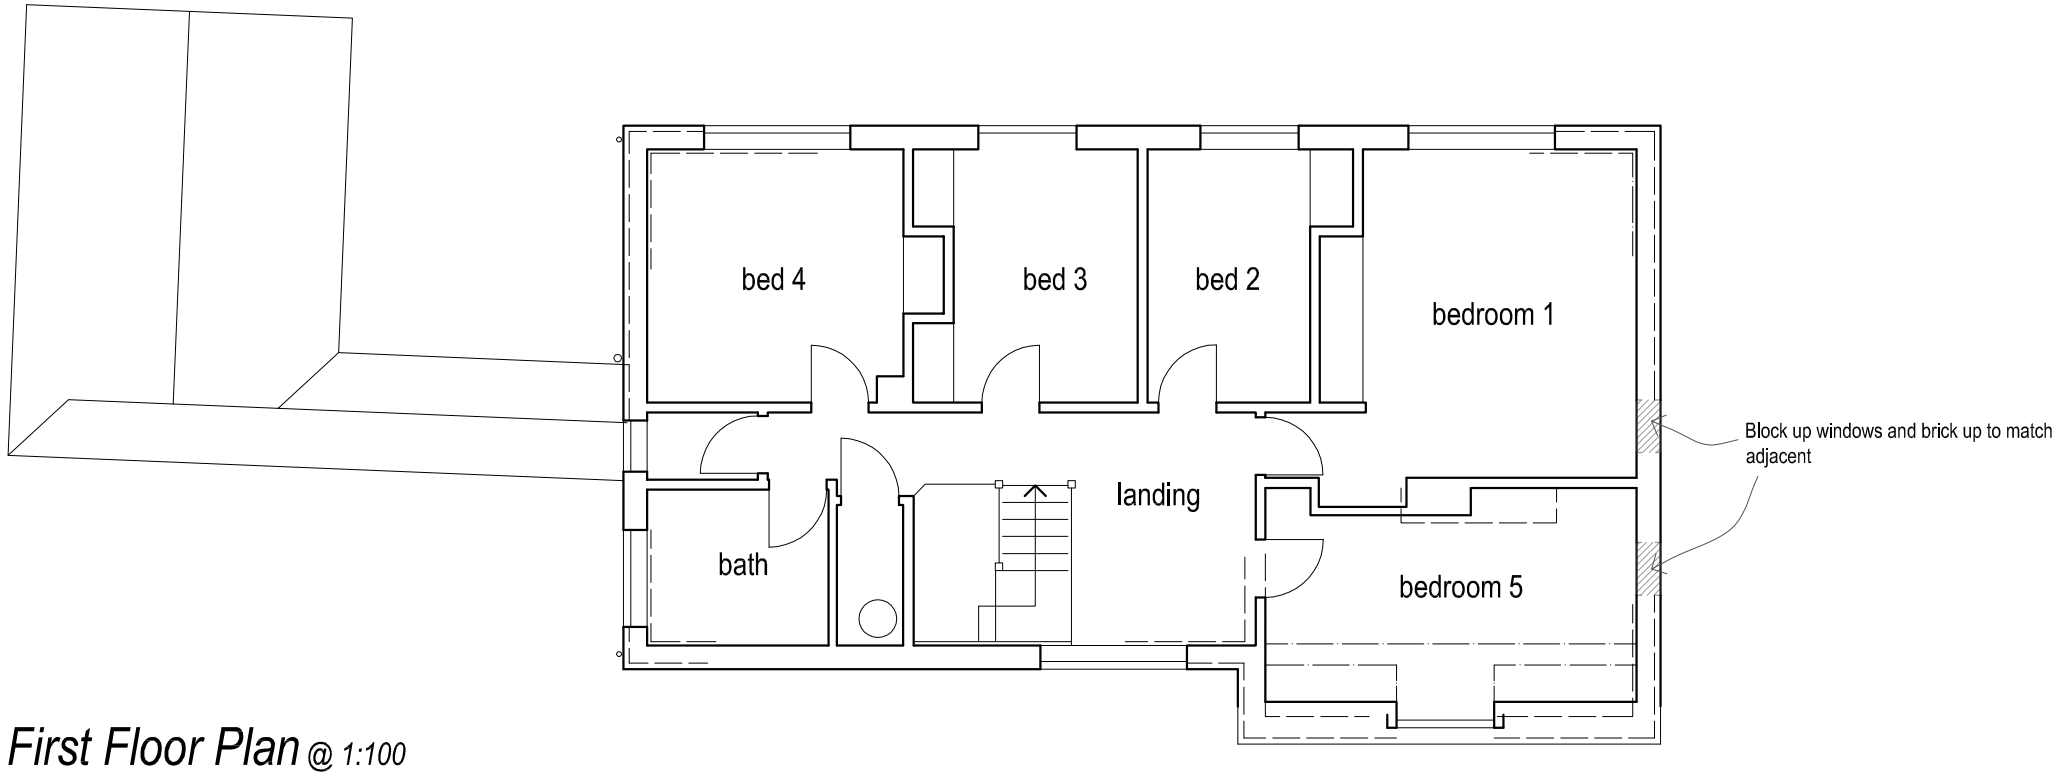

First Floor Plan @ *1:100*

Rev	Description	Date

Job Reference	Client
New Houses 107A Gardner Road Southwick	Sinnis Ltd

Drawing Title	Drawing No	Rev
Proposed Plans	ADC1174/12	

Date	Scale	Dwg Size	Plot Style	Drawn	Checked
30.09.21	1:100	A3	ADCgreyscale	AD	AD

All dimensions to be checked on site and do not scale from this drawing. This drawing should be approved by Local Authority Building Control or other appropriate checking authority prior to commencement of work. This drawing should not be reproduced without the prior consent of the author.

ADC Alistair Dodd Consulting
Architectural Services
72a Beaconsfield Road . Brighton . East Sussex . BN1 6DD
Tel: 01273 669466
Email: info@adcbrighton.co.uk
WWw.adcbrighton.com