LANCING
20 FAIRVIEW ROAD

SITE PLAN 1:1250



LANCING
20 FAIRVIEW ROAD

1:200
BLOCK PLAN

SCALE BAR @ A4
5 10 20 30

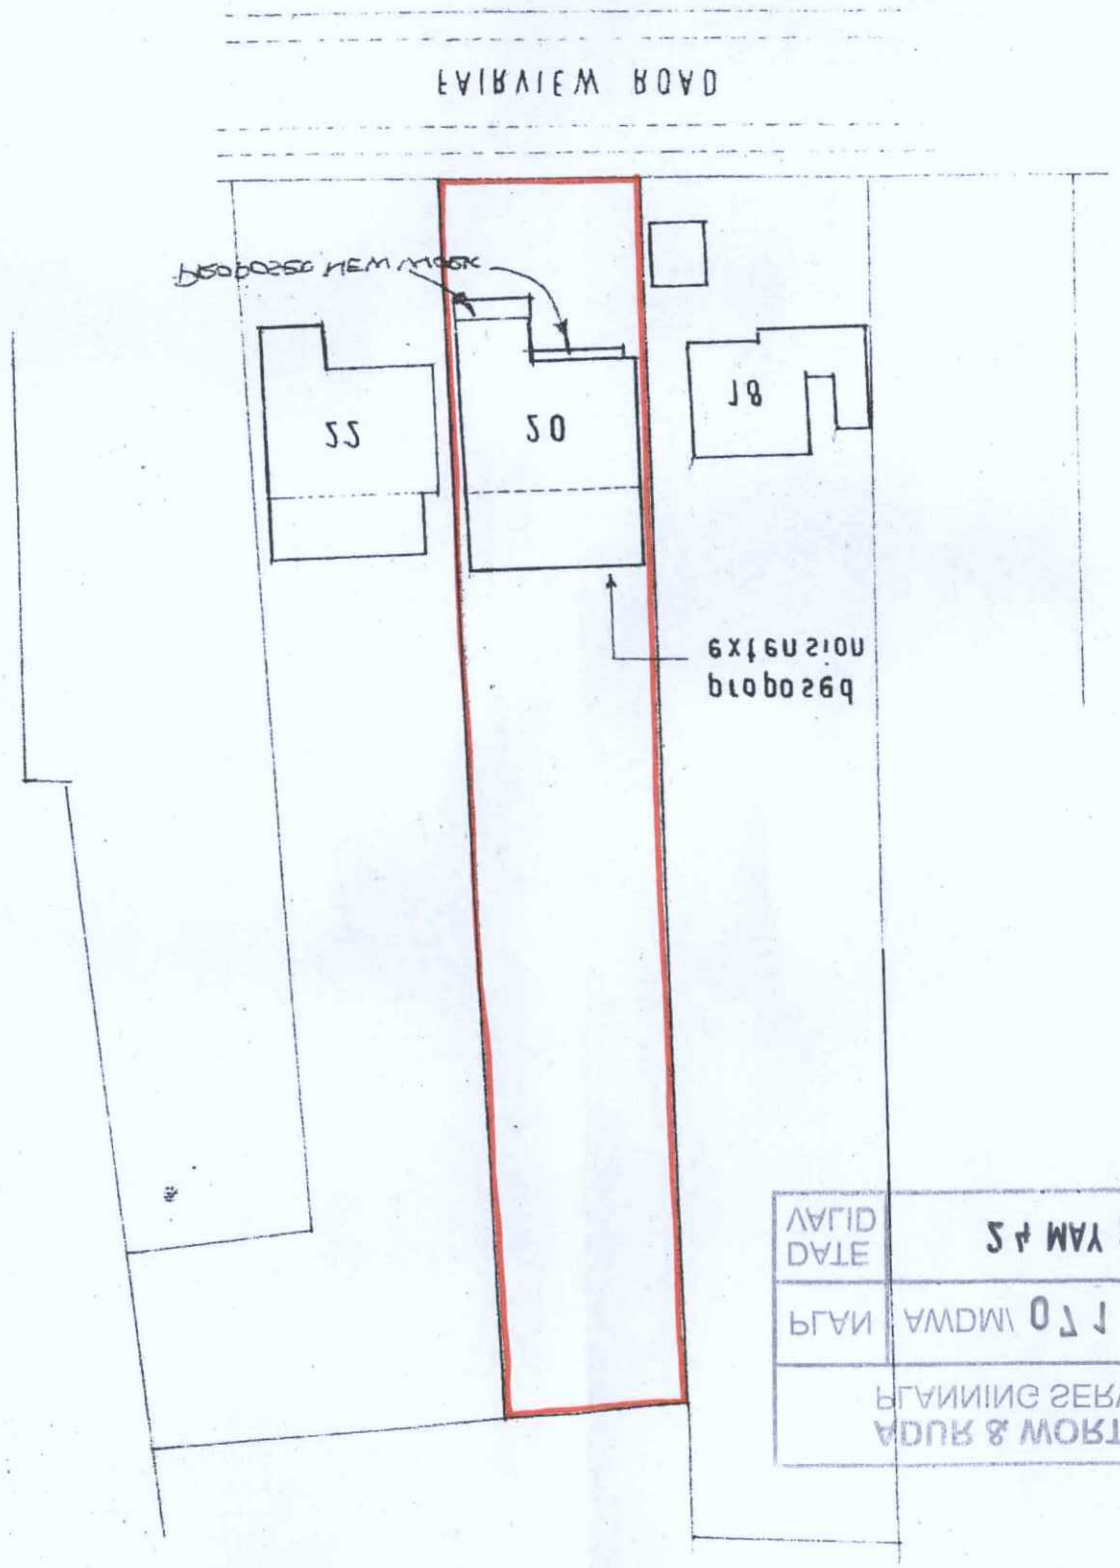

ADUR & WORTHING
PLANNING SERVICES

PLAN	AWDM/0711/17
DATE	24 MAY 2017
VALID	