

ADUR & WORTHING
PLANNING SERVICES

| | |
|---|---|
| PLAN | AWDM/ 0713/17 |
| DATE VALID | 24 MAY 2017 |

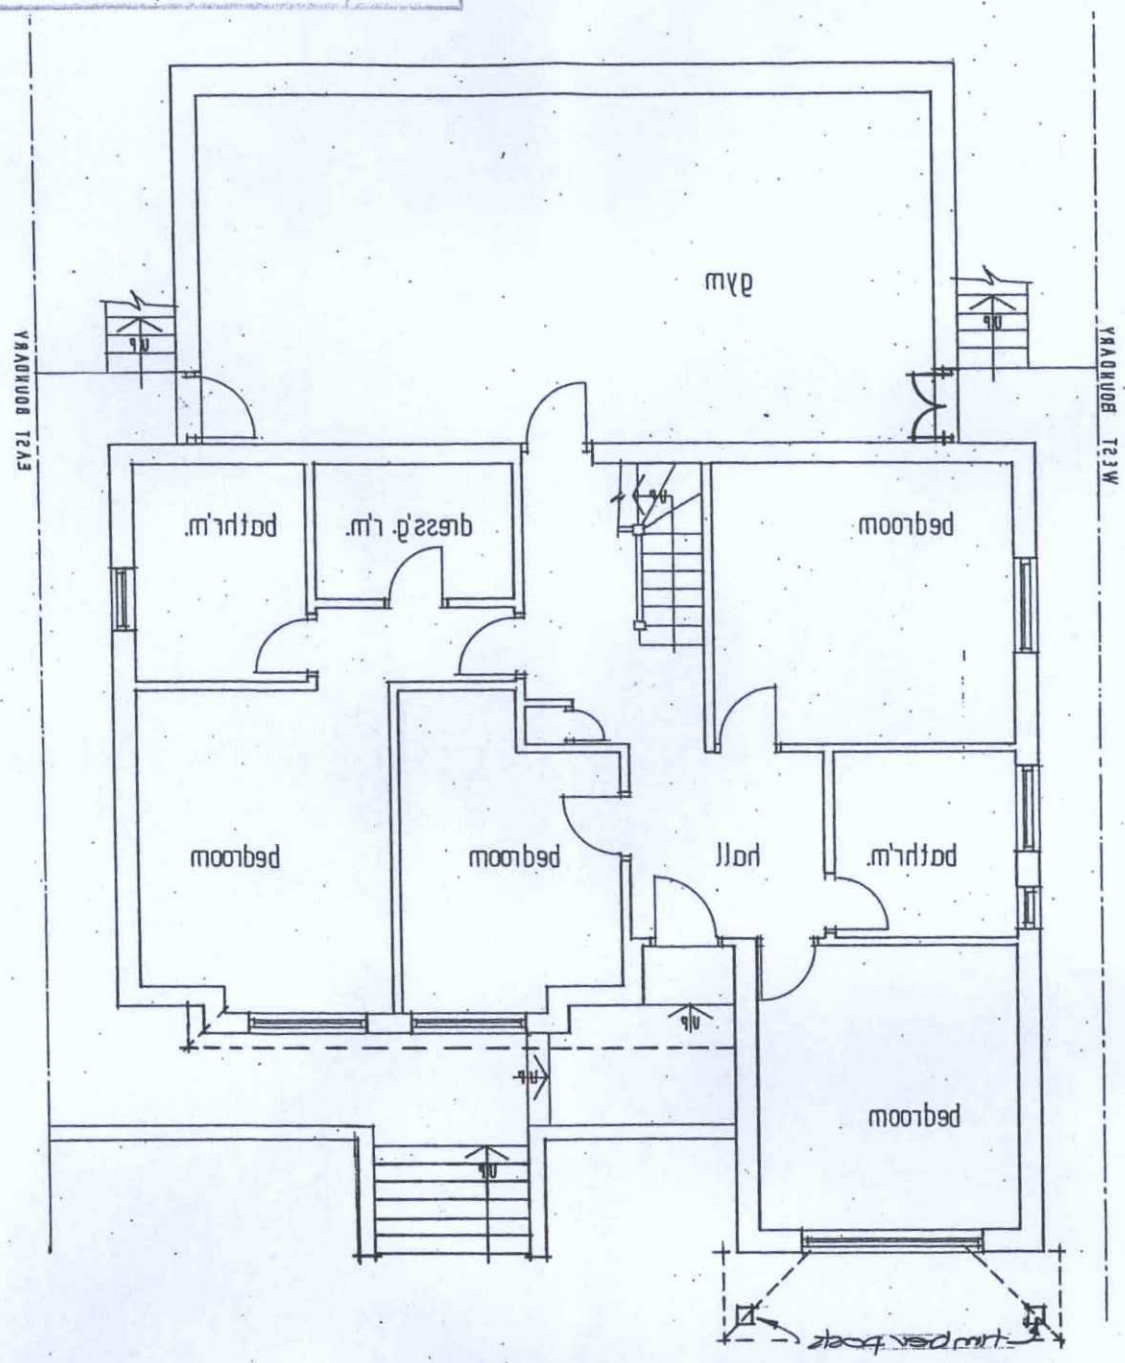


GROUND FLOOR PLAN

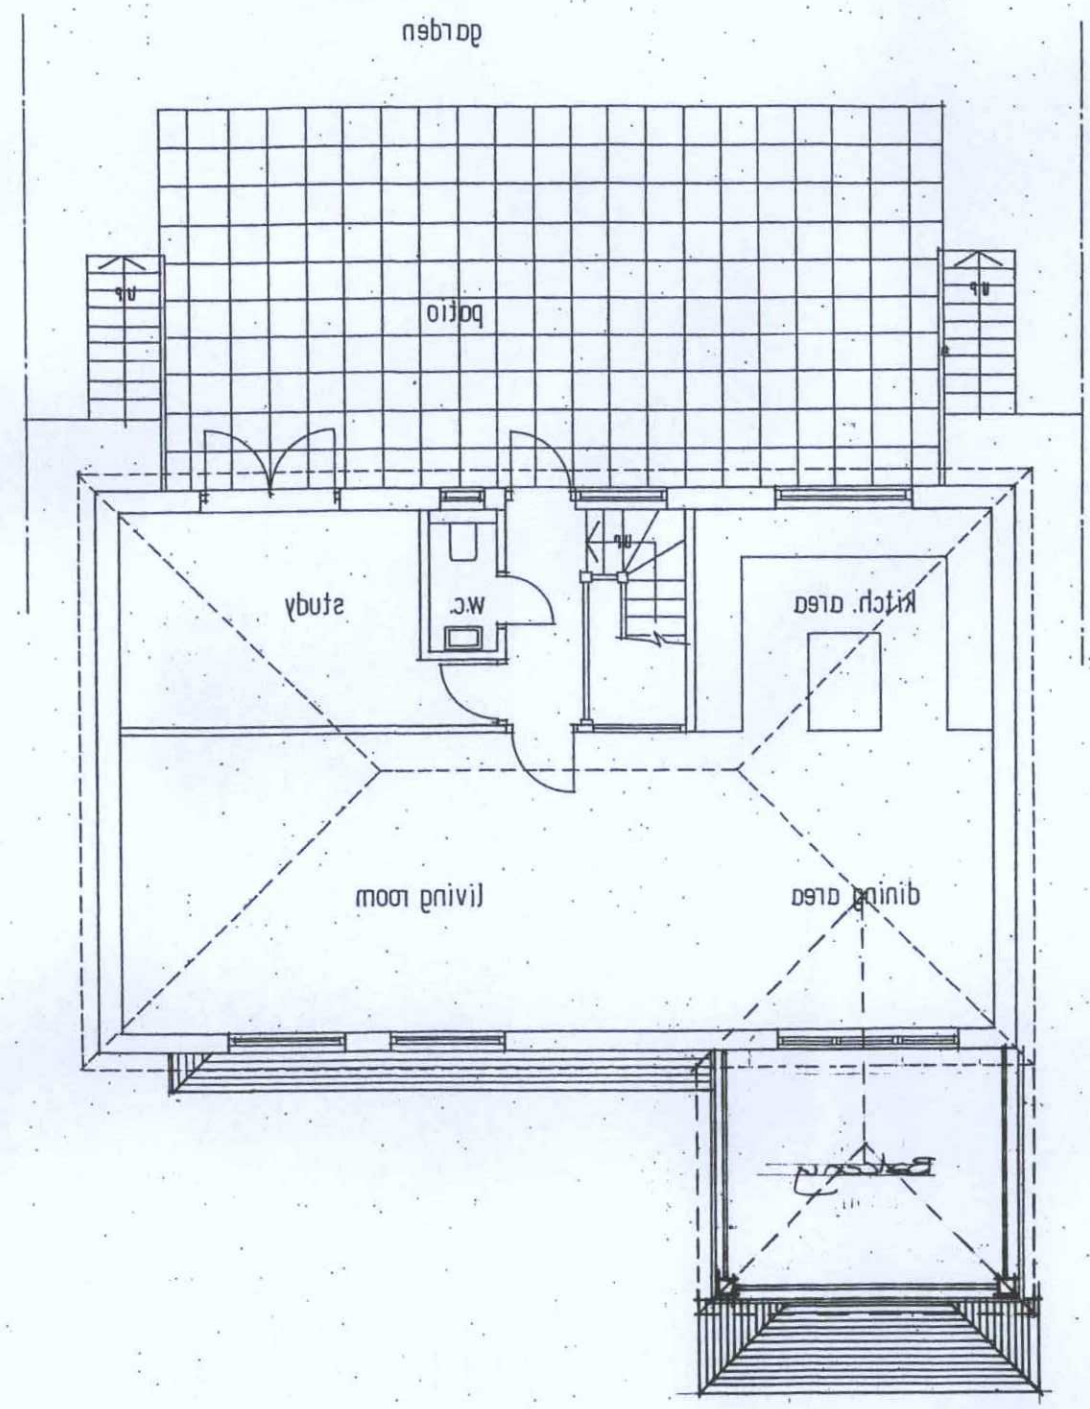


FIRST FLOOR PLAN

N

SCALE BAR @ A3
1 2 3 4 5 6 7 8 9 10

ORIGINALLY Approved

| | | | |
|---|---|---|---|
| DRAWN BY: ALAN R.WOOD 75 WESTBOURNE STREET HOVE BN3 5PF TEL: 01273 770802 | SCALE : 1 : 100 DATED : Aug. 2014 | PROPOSED ALTERATIONS — FLOOR PLANS | 20 FAIRVIEW ROAD LANCING |

DWG. No.3