
ADUR & WORTHING
PLANNING SERVICES

PLAN	AWDM/0713/17
DATE VALID	24 MAY 2017

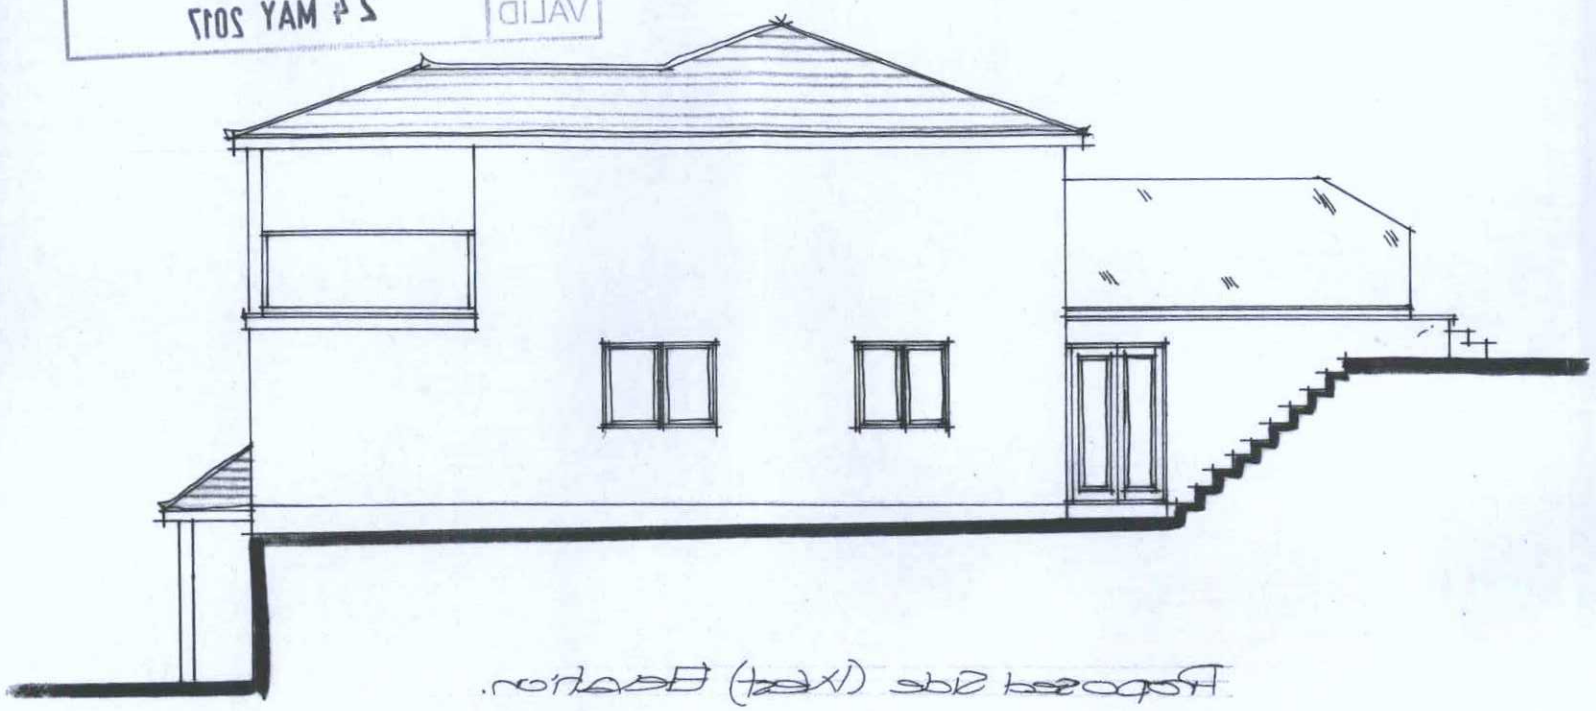


Proposed Side (West) Elevation.




Proposed Front (South) Elevation.

Proposed Elevations scale: 1/100

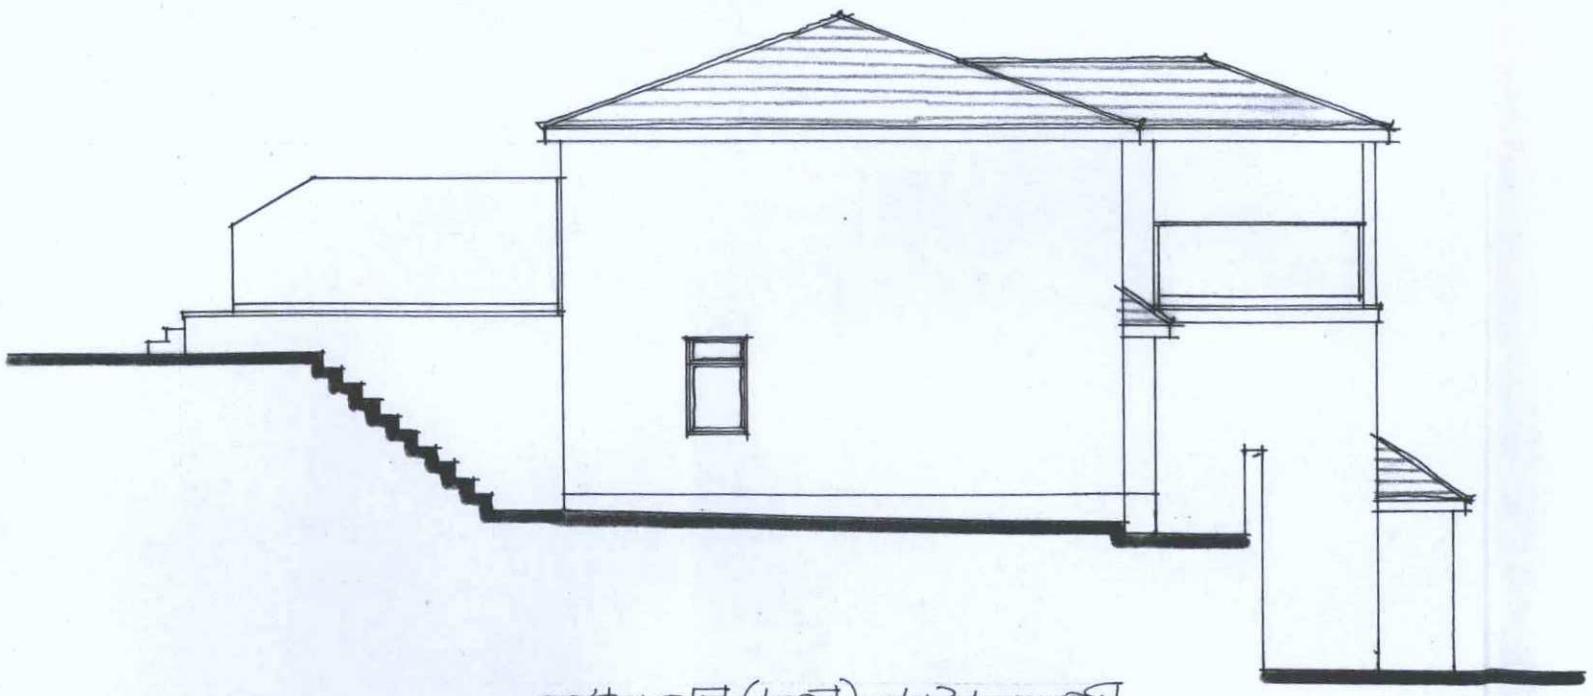

Proposed Side (East) Elevation.

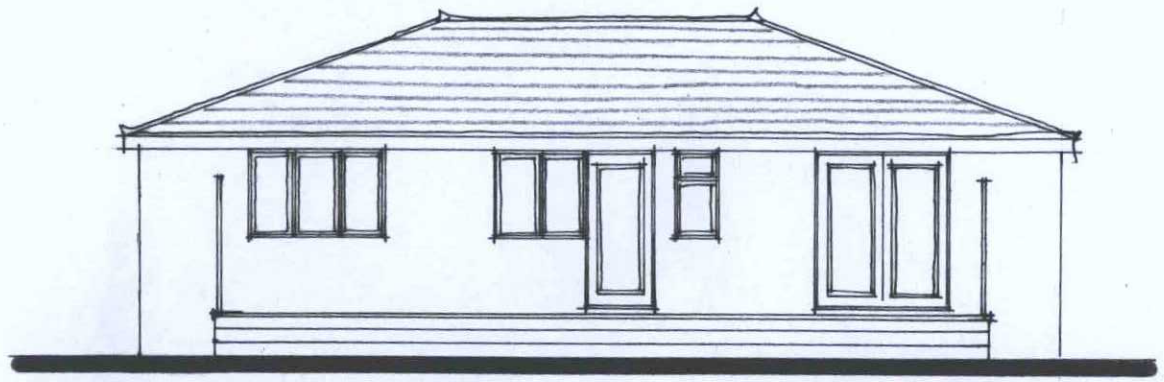

Proposed Rear (North) Elevation.

A3

0 1 2 3 4 5 6 7 8 9 10

Proposed Extension & Alterations —
20 Fairview Road
Lancing
West Sussex BN15 0PA.

ORIGINALLY APPROVED

Drawing No: 4