ADUR & WORTHING
PLANNING SERVICES
PLAN AWDM/ 0713/17
DATE VALID 24 MAY 2017

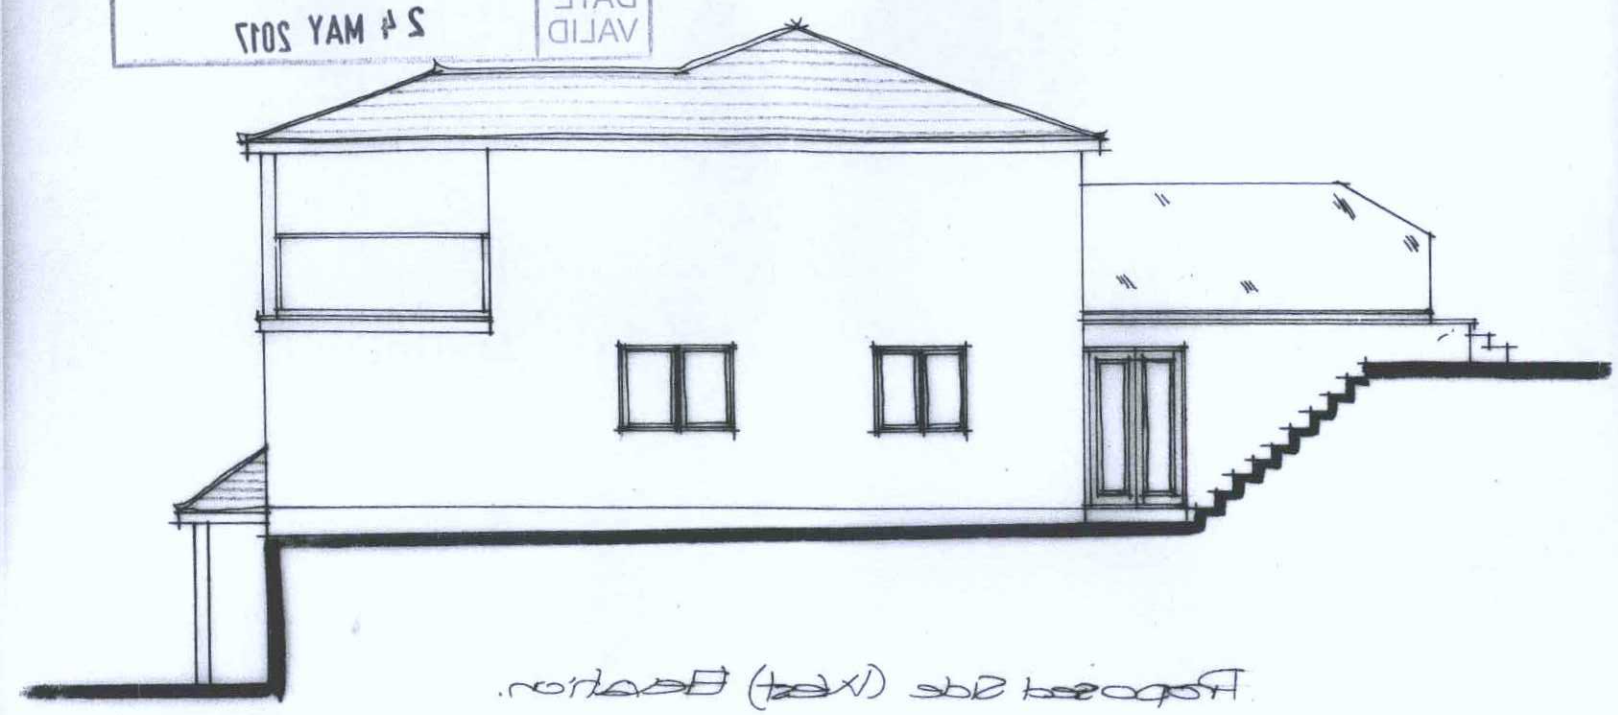

Proposed Side (West) Elevation.



Proposed Front (South) Elevation.



Proposed Elevations scale: 1/100

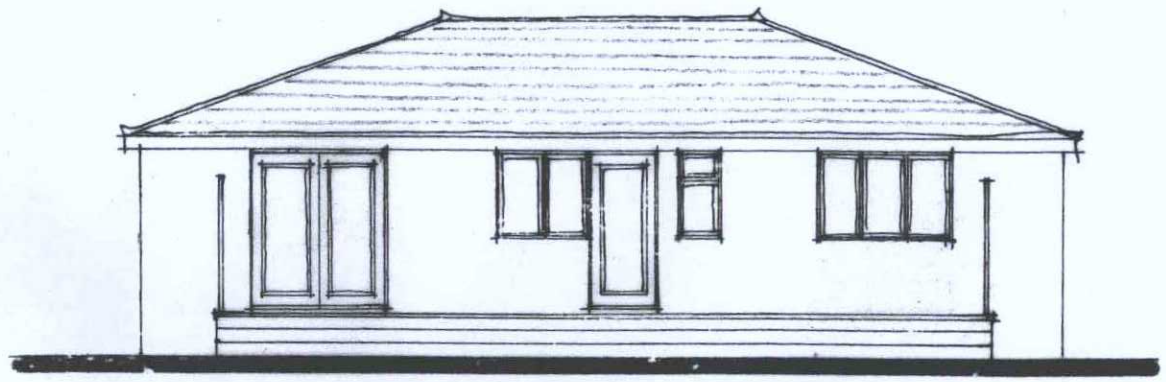

Proposed Rear (North) Elevation.

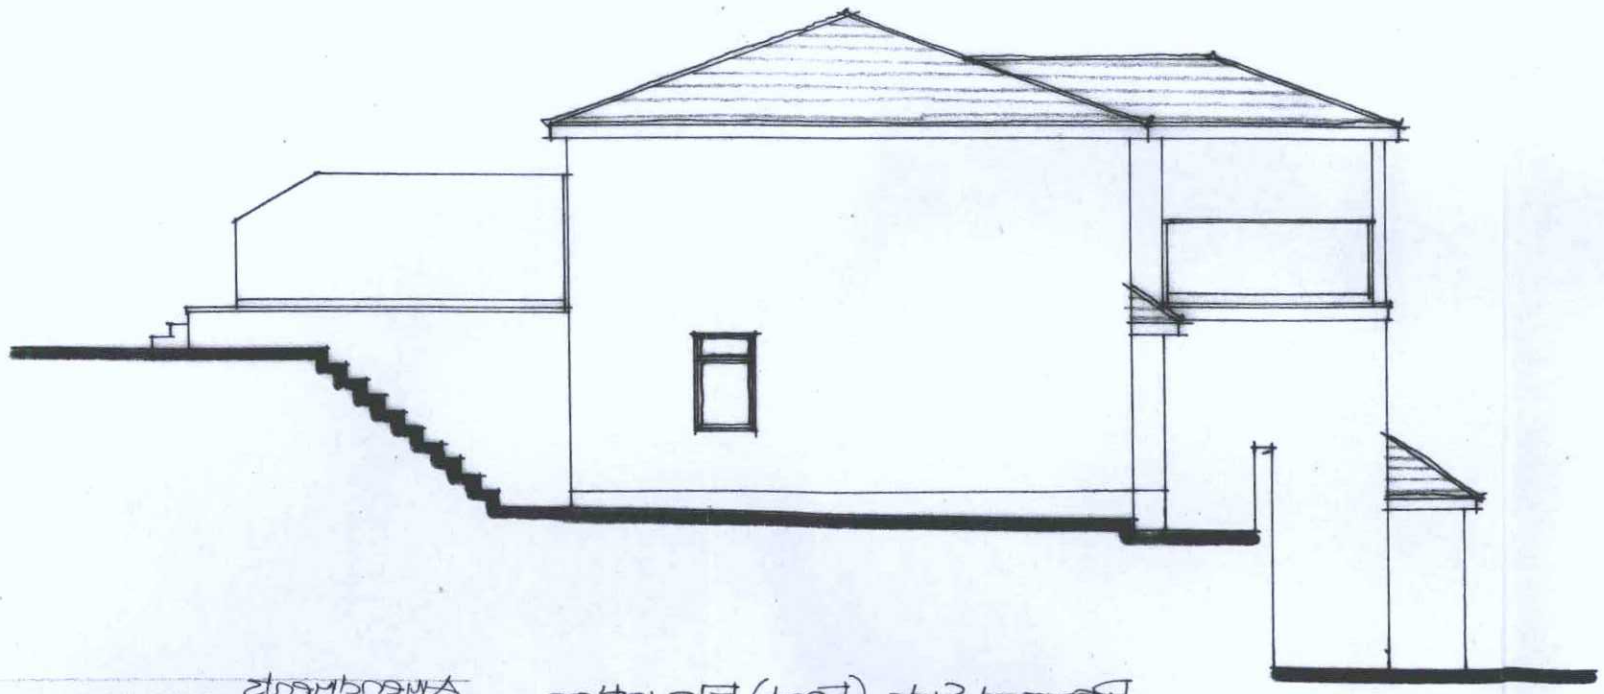

Proposed Side (East) Elevation.

Amendments
Rev A: 21/04/2017 - 2 First Floor
windows to front elevation changed
to one picture window, window &
door arrangement changed on
rear elevation

Drawing No: 4 Rev A

Proposed Extension & Alterations —
20 Fairview Road
Lancing
West Sussex BN15 0PA.