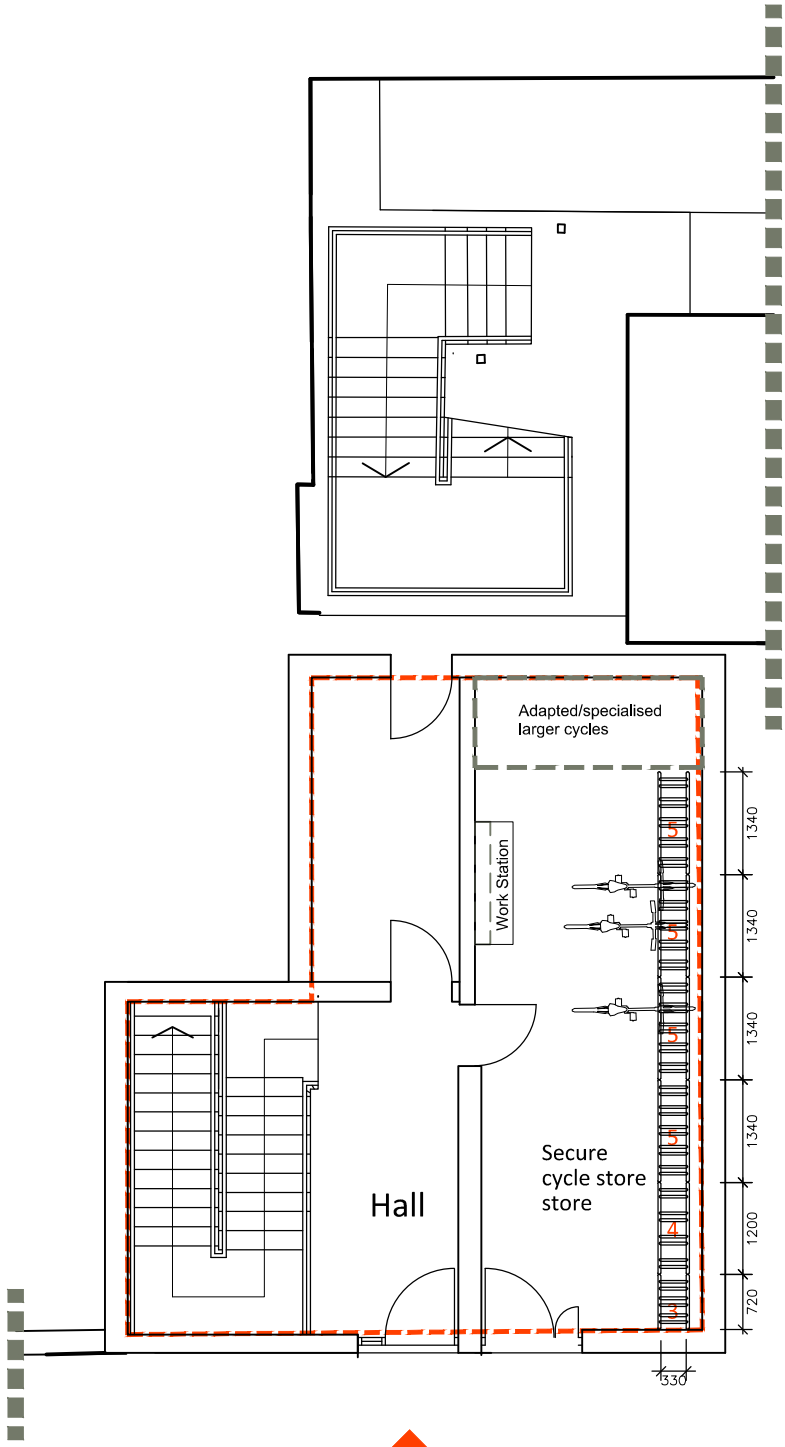

Ground Floor

0 1 2 3 4 5

KALIFA Architecture

Tel.: 07492759565 Email: ghn2426@gmail.com

Client	Avi Cohen
Project Title	31–35 Montague Street, Worthing BN11 3BE
Drawing Title	Proposed Plan Bike Storage Area

By	Date	Project No
HK	Dec. 2024	1965
Drawing No	**Revision**	**Scale**
1965.EX.01	A	1:100@A4