
openplan ARCHITECTURE
refining building

PART SKETCH PROPOSED STREET SCENE

109 to 113 Old Fort Road

1m 2m 3m 4m 5m

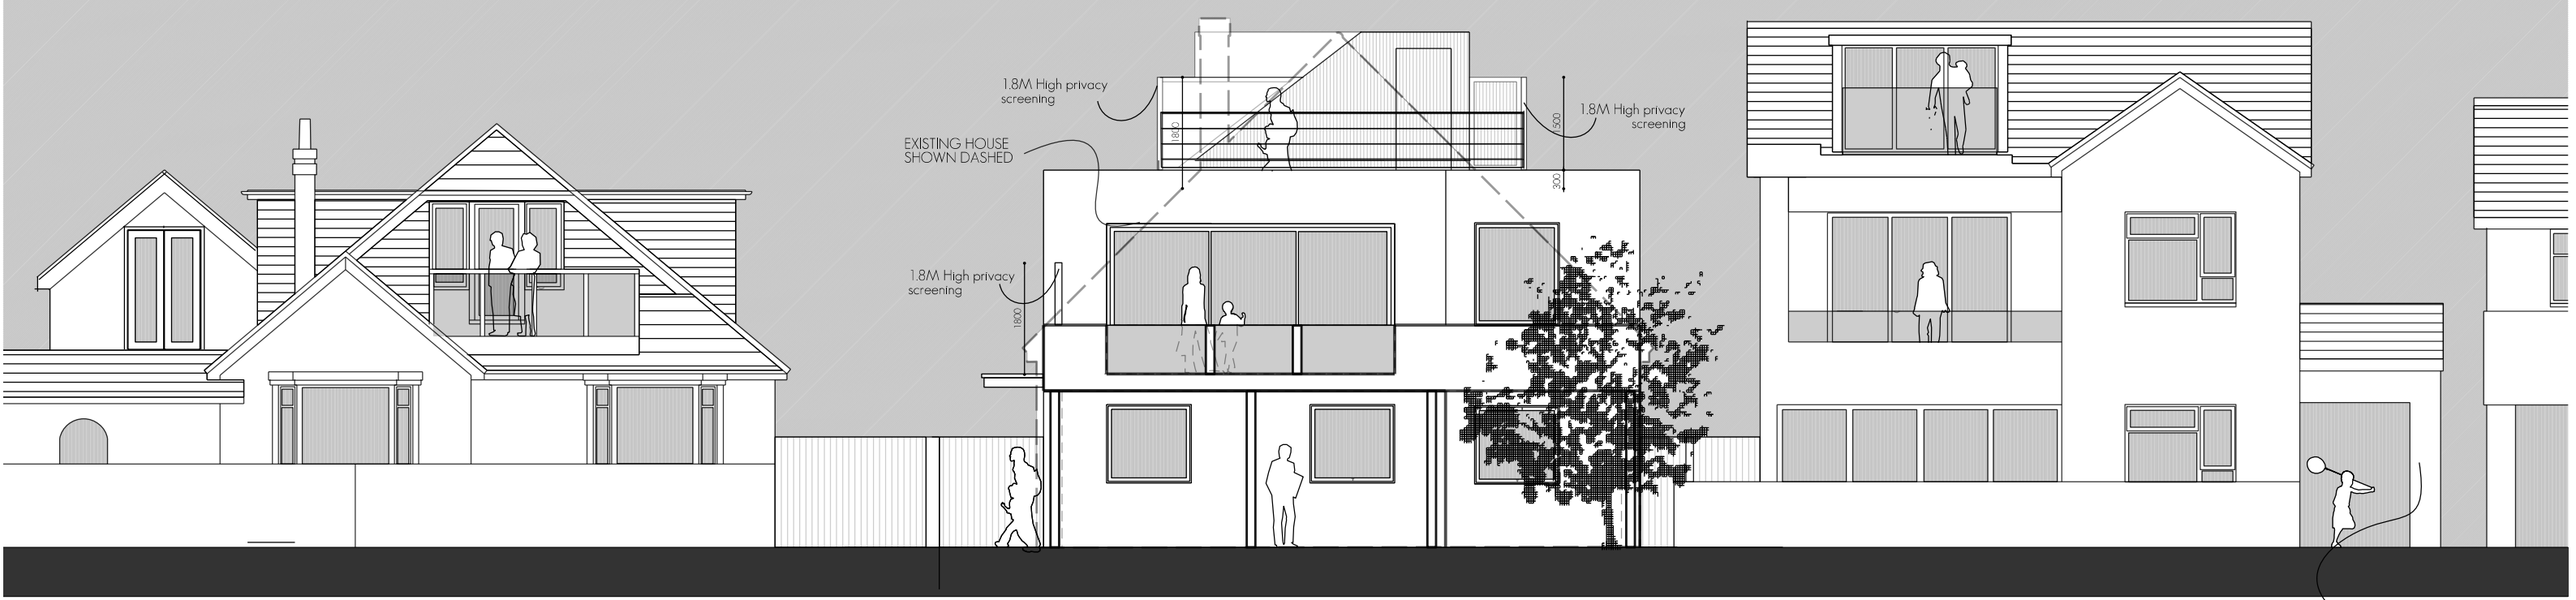

CLIENT	109-113 OLD FORT ROAD, SHOREHAM		STAGE 3/5	STAGE 3 - ISSUED FOR PLANNING	General Queries & Contact Us		
DRWG	SKETCH PROPOSED STREET SCENE				OFFICE	No. 4 THE COACH HOUSE STABLES, TILBURSTOW HILL RD, RH9 8LY	
JOB / DRWG NO	1204-409A	APRIL 22	REVISION NOTE		OFFICE	01342 457 290	DESIGNER SCOTT EVANS
DRWG SCALES	1/ 100 @ A3		ISSUE DATE	EMAIL & POST	OFFICE	info@contactopa.com	DESIGNER scott@contactopa.com

NOTES
1 - THIS DRAWING MAY BE SCALED, BUT PLEASE CROSS CHECK ON SITE
2 - THE CONTRACTOR IS TO CHECK ALL WRITTEN DIMENSIONS ON SITE
3 - ANY DISCREPANCIES SHOULD BE REPORTED TO OPA LTD. FOR ADVICE
4 - WORKS TO COMPLY WITH BRITISH STANDARDS & BUILDING REGULATIONS
5 - THE COPYRIGHT OF THIS DESIGN REMAINS WITH OPA LTD.
6 - IF IN DOUBT ABOUT ANY ASPECT OF THE WORKS, PLEASE DO CONTACT OPA