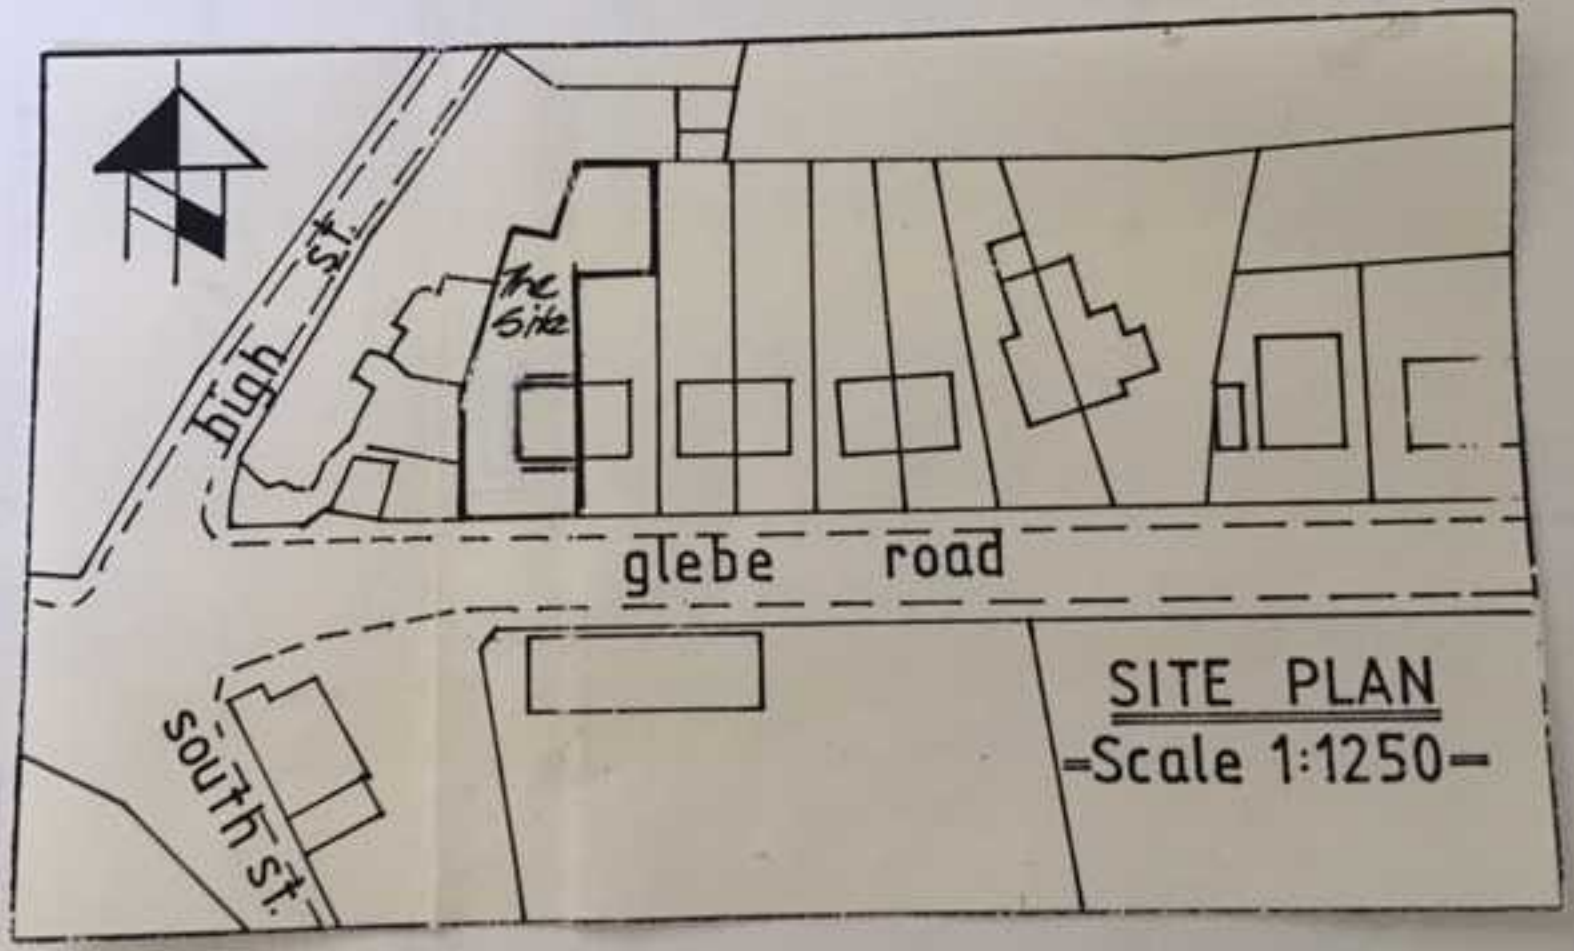
high st.
The Site
glebe road
south st.
SITE PLAN
-Scale 1:1250-