


East Elevation

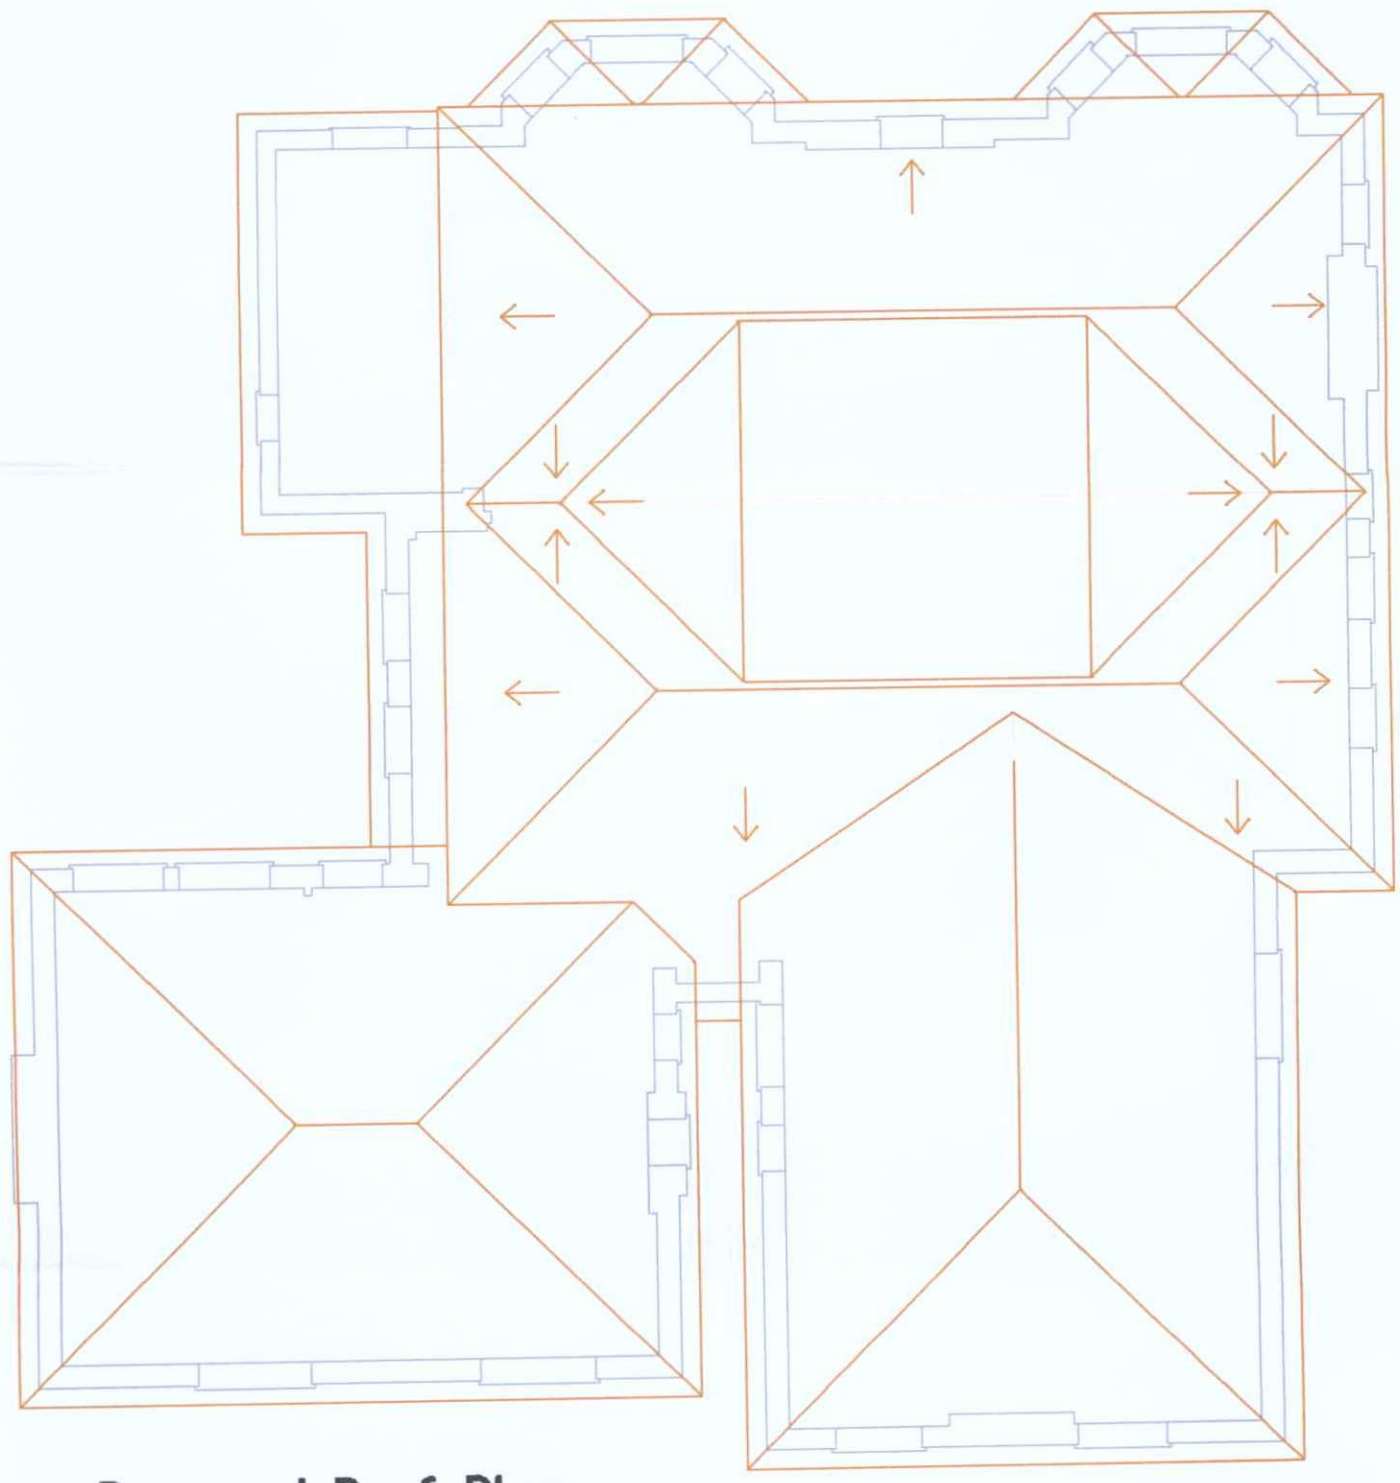

Proposed Roof Plan

WORTHING BOROUGH COUNCIL
WBI 10/0335/FUL/NMA 1
AGREED POST DECISION AMENDED PLAN
DATE: 22/10/2010

T.P. OFFICE COPY

BOROUGH OF WORTHING
DEPOSITED 29.9.10
TP REF. No. WBI 10/0335/FUL/NMA 1.

PROJECT
Proposed roof alterations to provide 2 No 1 bed flats including parking & cycle storage at 74 Richmond Road, Worthing.

CLIENT Mr L Salt

Scales
1:50, 1:100
1:500, 1:1250

Date
Jun 2007

Drawn
srb

Revisions

Drawing No 15/06/04B | 02