


East Elevation

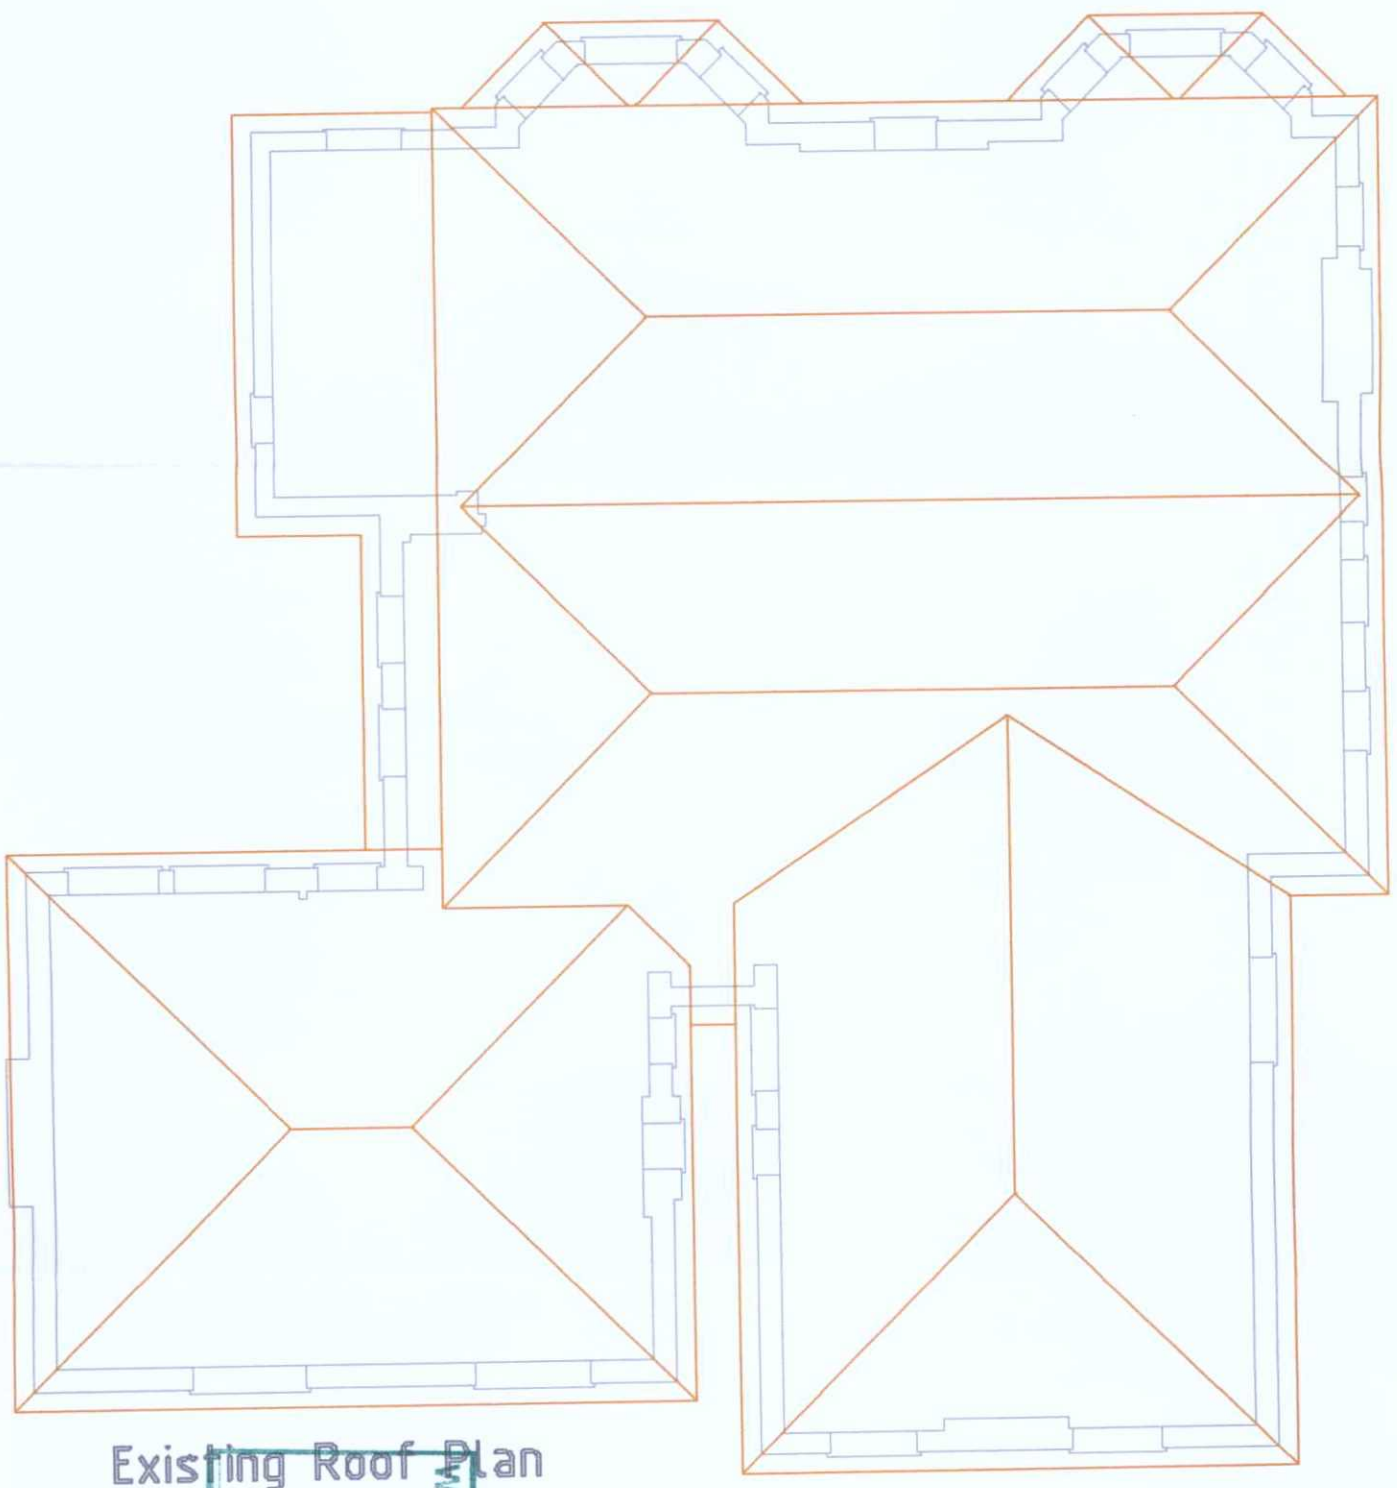

Existing Roof Plan

WORTHING BOROUGH COUNCIL
WB/ 10 /0335/ FUL / NMA 1
AGREED POST DECISION AMENDED PLAN
DATE: 22 / 10 / 2010

BOROUGH OF WORTHING
DEPOSITED
29. 9.10
T.P. REF. No.
WB / 10/0335/FUL/NMA 1.

T.P. OFFICE COPY

PROJECT
Proposed roof alterations to provide 2 No 1 bed flats including parking & cycle storage at 74 Richmond Road, Worthing.

CLIENT Mr L Salt

Scales
1:50, 1:100
1:500, 1:1250

Date
Jun 2007

Drawn
srb

Revisions

Drawing No 15/06/04B | 04