


Ground Floor

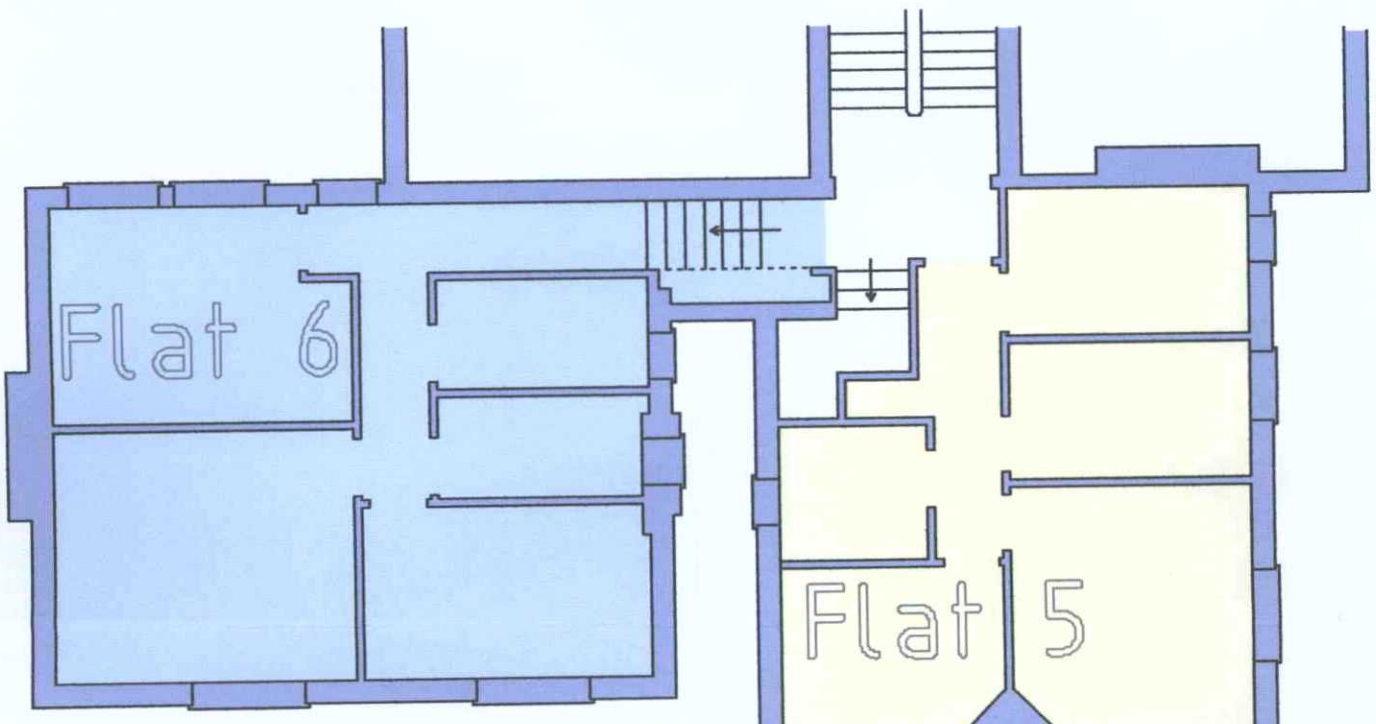

First Floor

First Floor

Scale 1:100

WORTHING BOROUGH COUNCIL
WB/Q /0335/Full /NMA 1
AGREED POST DECISION AMENDED PLAN
DATE: 22 / 10 /2010

BOROUGH OF WORTHING
DEPOSITED
TP. REF. No.
WB/10/0335/Full /NMA 1
29.9.20

T.P. OFFICE COPY

PROJECT
Proposed roof alterations to provide 2 No 1 bed flats including parking & cycle storage at 74 Richmond Road, Worthing.

CLIENT Mr L Salt

Scales 1:50, 1:100 1:500, 1:1250	Revisions
Date Jun 2007	
Drawn srb	
	Drawing No 15/06/04B 05