


Scale 1:100

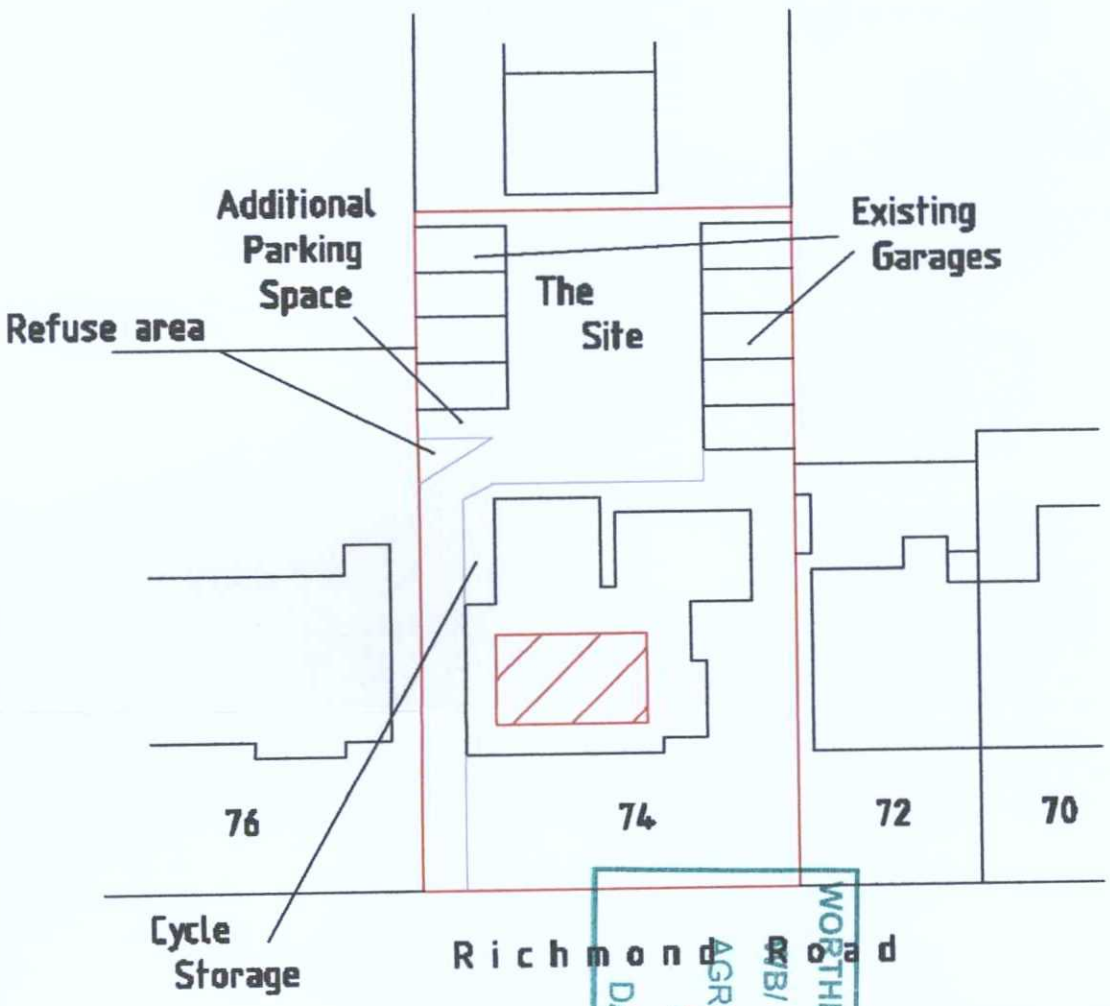

Block Plan 1:500

WORTHING BOROUGH COUNCIL
WB/10/0335/FUL
AGREED POST DECISION AMENDED PLAN
DATE: 22/10/2010

T.P. OFFICE COPY

BOROUGH OF WORTHING
DEPOSITED
T.P. REF. No.
29.9.10
WB/10/0335/FUL/NMA1

PROJECT
Proposed roof alterations to provide 2 No 1 bed flats including parking & cycle storage at 74 Richmond Road, Worthing.

CLIENT Mr L Salt

Scales
1:50, 1:100
1:500, 1:1250

Date
Jun 2007

Drawn
srb

Revisions

Drawing No 15/06/04B | 06