
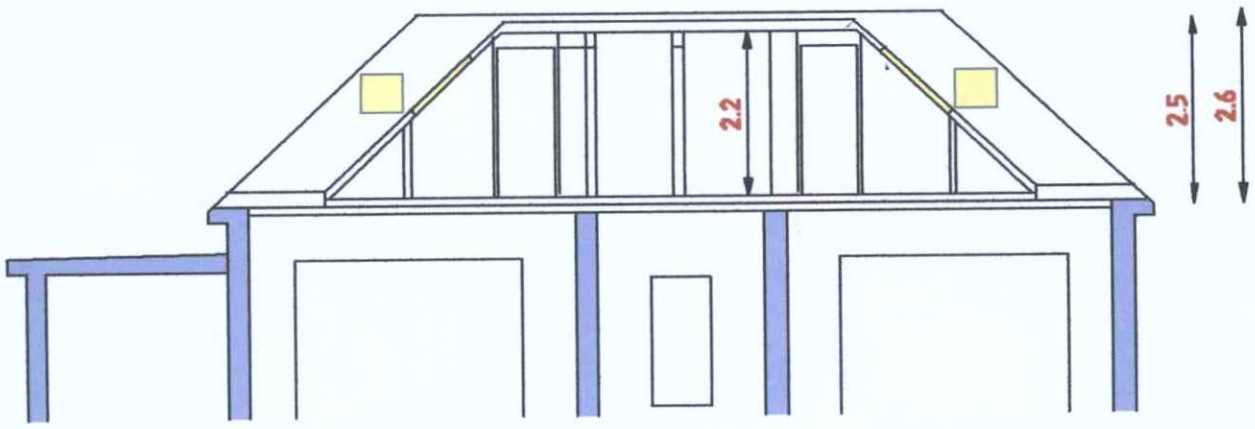


SECTION A - A

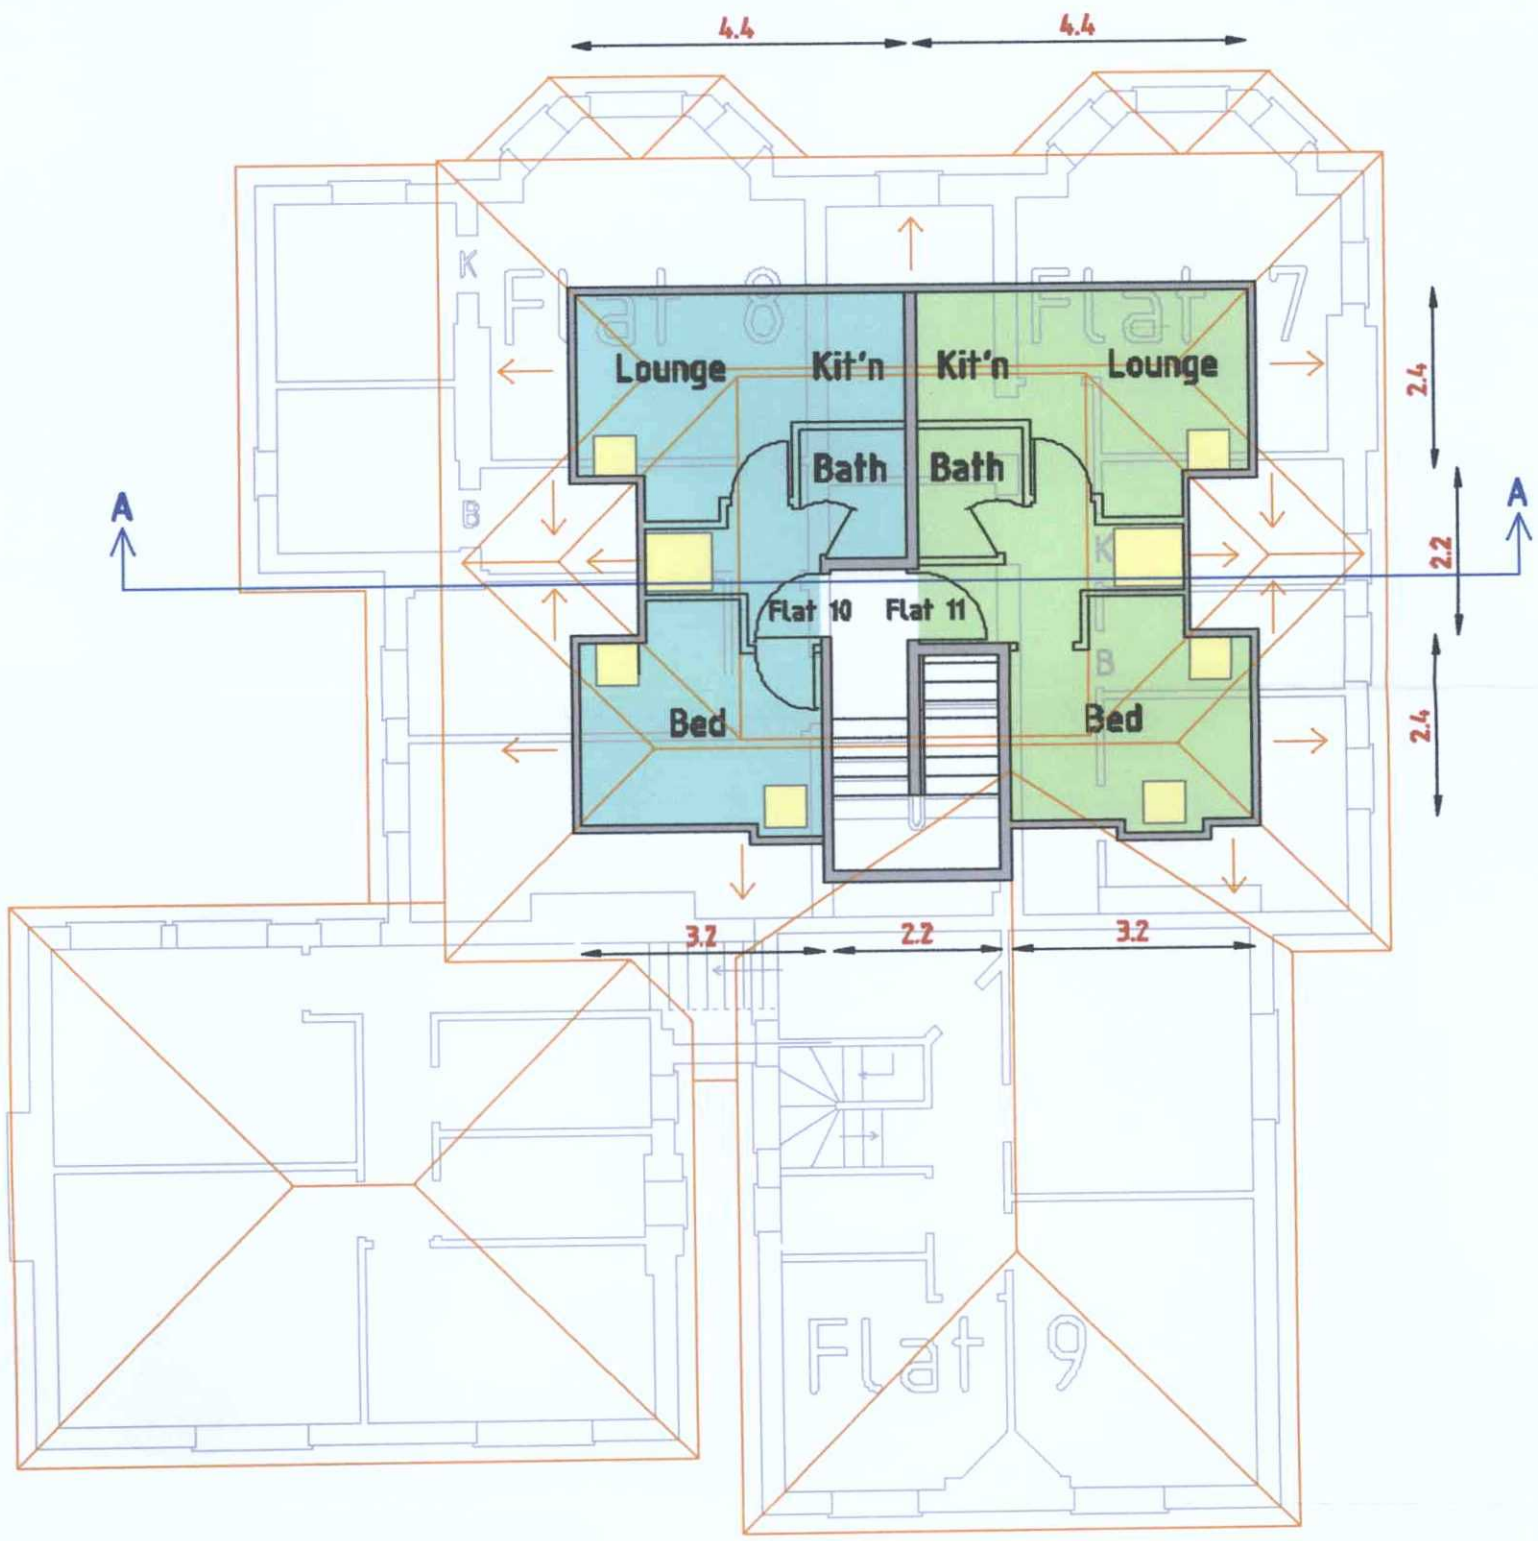

WORTHING BOROUGH COUNCIL
WB/10/0335/FUL/MAJ
AGREED POST DECISION AMENDED PLAN
DATE: 22/10/2010

PROJECT
Proposed roof alterations to provide 2 No 1 bed flats including parking & cycle storage at 74 Richmond Road, Worthing.

CLIENT Mr L Salt

Scales
1:50, 1:100
1:500, 1:1250

Date
Jun 2007

Drawn
srb

Revisions

Drawing No 15/06/04B | 07

BOROUGH OF WORTHING
DEPOSITED 29.9.10
TP REF. No.
WB/10/0335/FUL/MAJ.

T.P. OFFICE COPY