

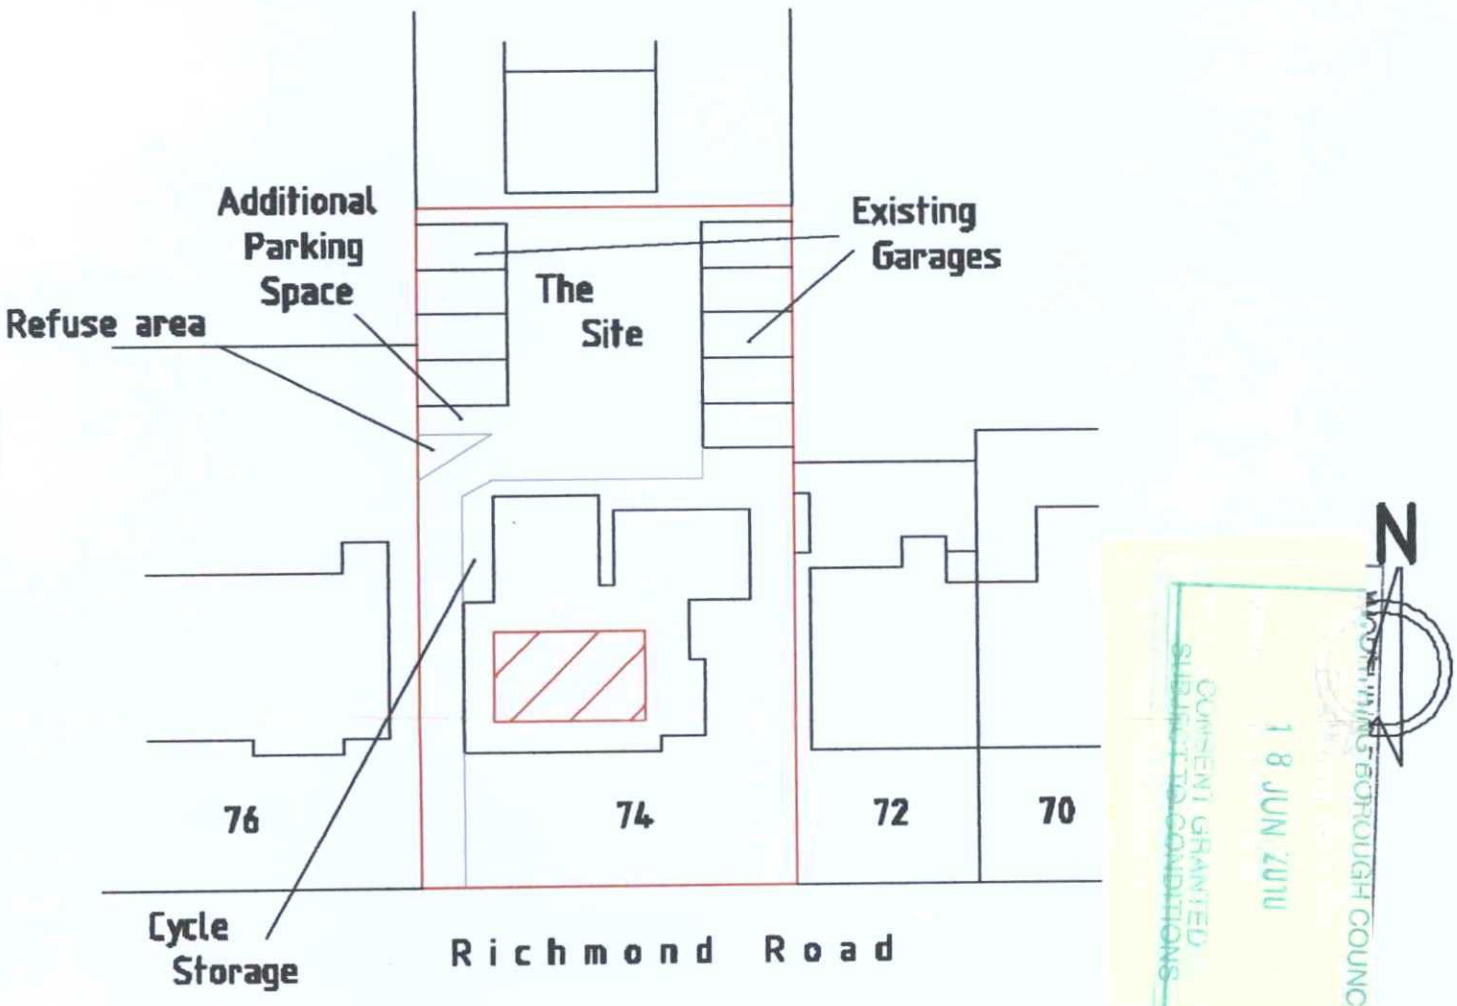

Block Plan 1:500

Scale 1:100



Location Plan 1:250

BOROUGH OF WORTHING
DEPOSITED 23 04 10
APPLICATION No. 10 0335/FULL
WBC

BOROUGH COUNCIL WORTHING
18 JUN 2010
CONSENT GRANTED SUBJECT TO CONDITIONS

I.P. OFFICE COPY

PROJECT
Proposed roof alterations to provide 2 No 1 bed flats including parking & cycle storage at 74 Richmond Road, Worthing.

CLIENT Mr L Salt

Scales
1:50, 1:100
1:500, 1:1250

Date
Jun 2007

Drawn
srb

Revisions

Drawing No 15/06/04B 06