


East Elevation

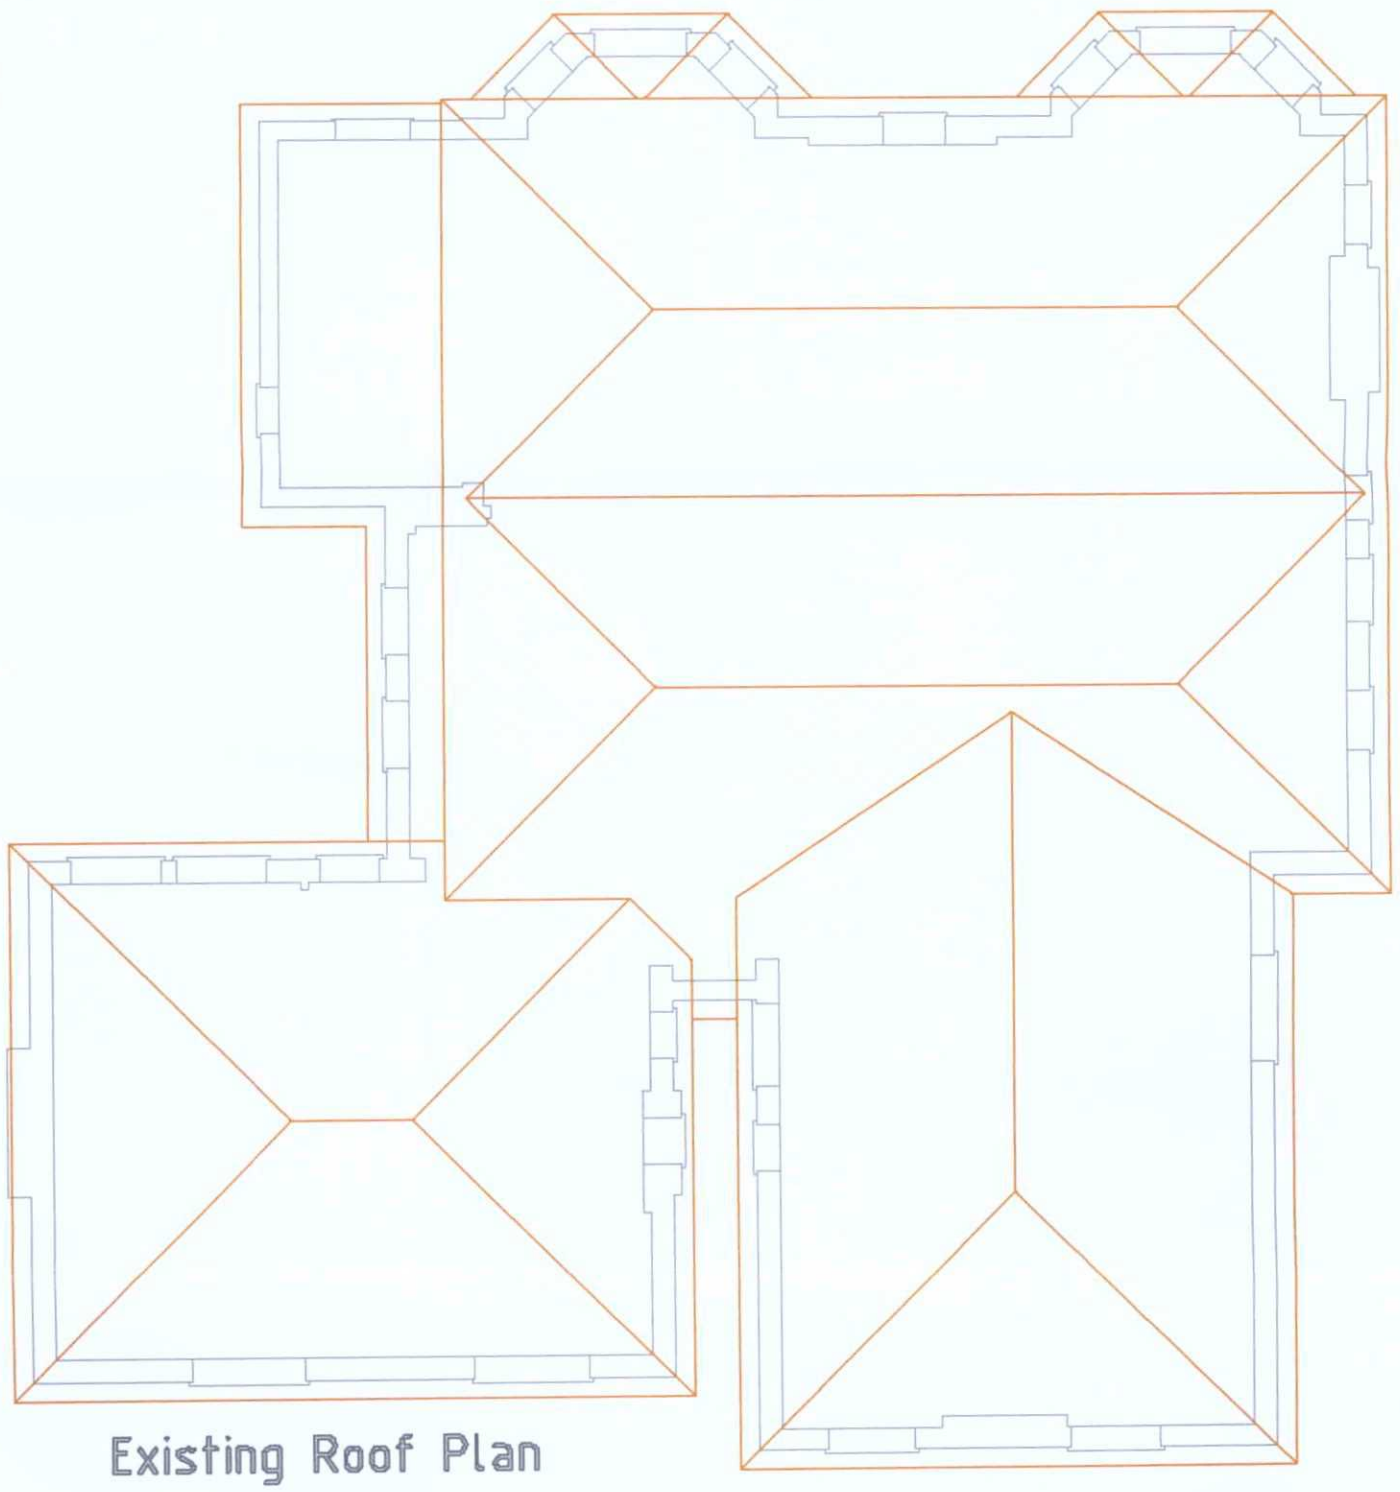

Existing Roof Plan

BOROUGH OF WORTHING
DEPOSITED 23.04.10
TP. Ref. No.
WB/ 10 / 0335/FULL

PROJECT
Proposed roof alterations to provide 2 No 1 bed flats including parking & cycle storage at 74 Richmond Road, Worthing.

CLIENT Mr L Salt

Scales
1:50, 1:100
1:500, 1:1250

Date
Jun 2007

Drawn
srb

Revisions

Drawing No 15/06/04B | 04

T.P. OFFICE COPY