




Front Elevation – Proposed.

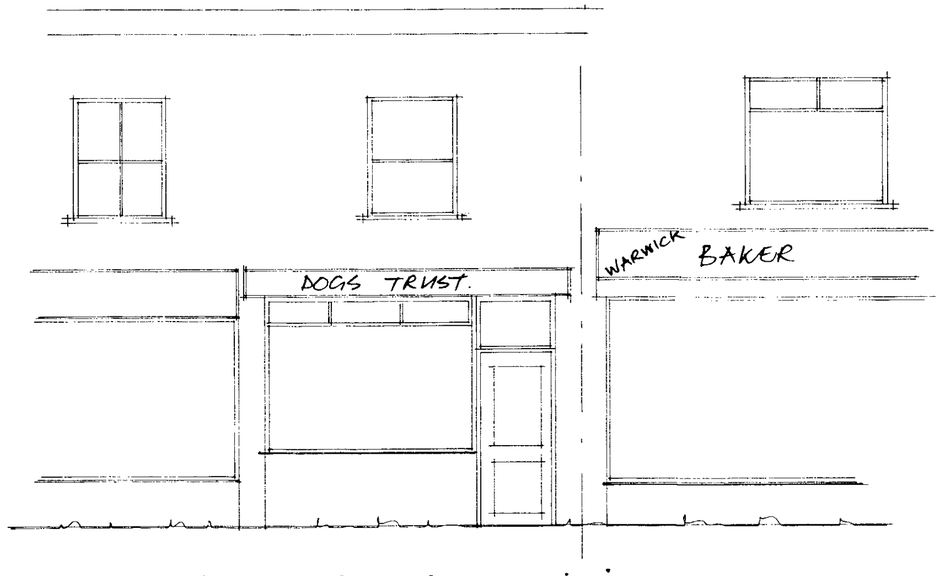

Front Elevation – Existing.

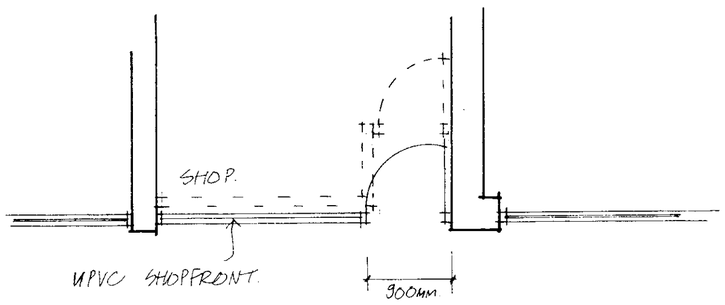

SHOP Front Plan – Proposed.

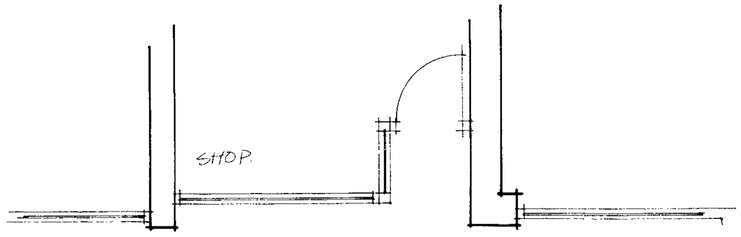

SHOP Front Plan – Existing.

Received
05 SEP 2011

Notes:

All Dimensions must be checked on site and not scaled from this drawing

Contractor and client are reminded of their obligation under the Party Wall Act. If in doubt ask.
Contractor is to confirm all below ground drain run direction and invert levels.

A	Date	Revisions

© copyright

TIM CORDING
Architectural and Planning Services
"Kingshead", 140 High Street,
Steyning, West Sussex BN44 3LH
Tel/Fax: 01903 814836

Client
M. DYER.

Job Title
NEW SHOPFRONT.

Drawing Title
12 HIGH STREET.
SHOREHAM-BY-SEA.
W-SUSSEX.

Scale 1:50

Date MAY 2011 | Drawn by

Drg.No. | Rev

Paper Size A2