amendments				
rev.	date	comment	auth.	chkd.
-	11.05.21	Issued for planning	ACB	GI
A	14.07.21	Issued for planning	ACB	GI
B	20.10.22	Minor amendments as bubbled	EI	GI
C	22.11.22	Section C-C line added & rooflight above first floor storage area adjusted	EI	GI

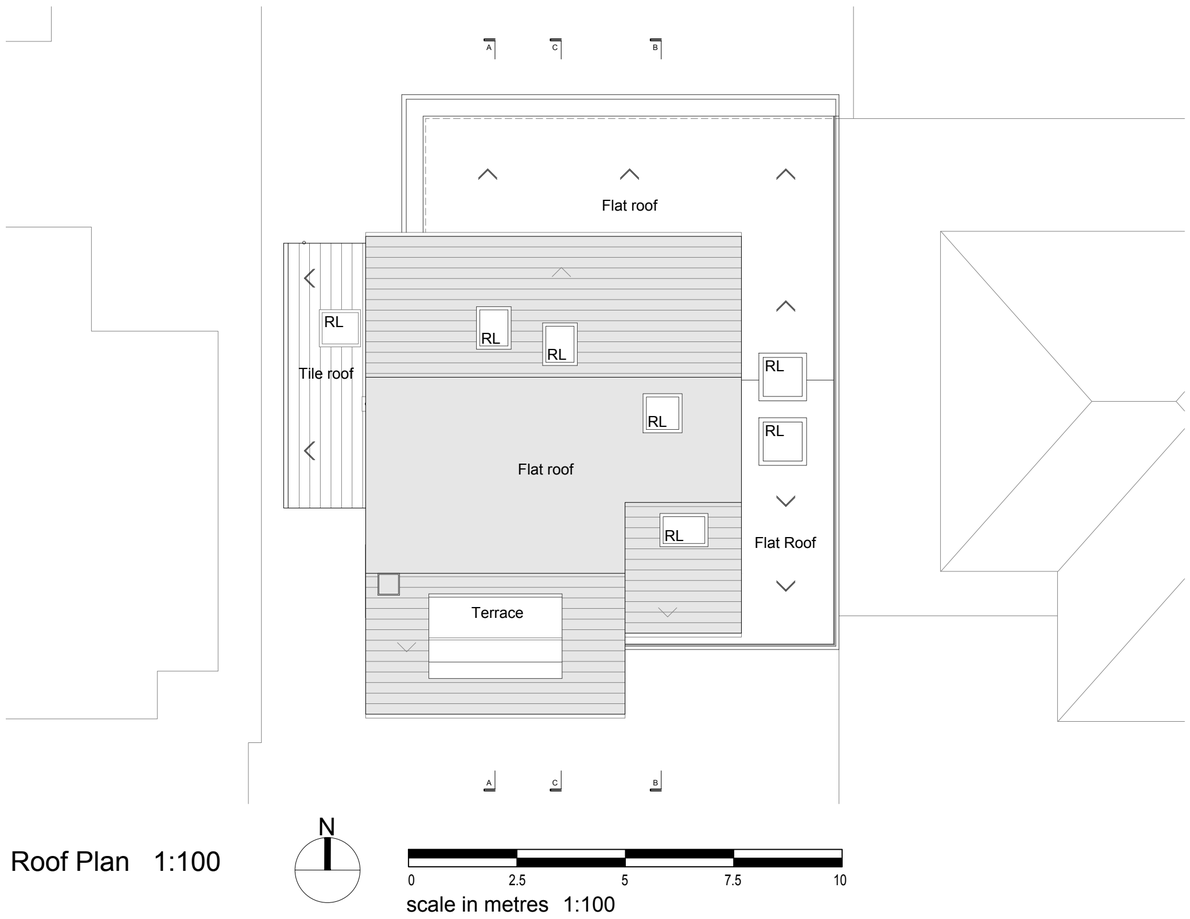

Roof Plan 1:100

N

0 2.5 5 7.5 10

scale in metres 1:100

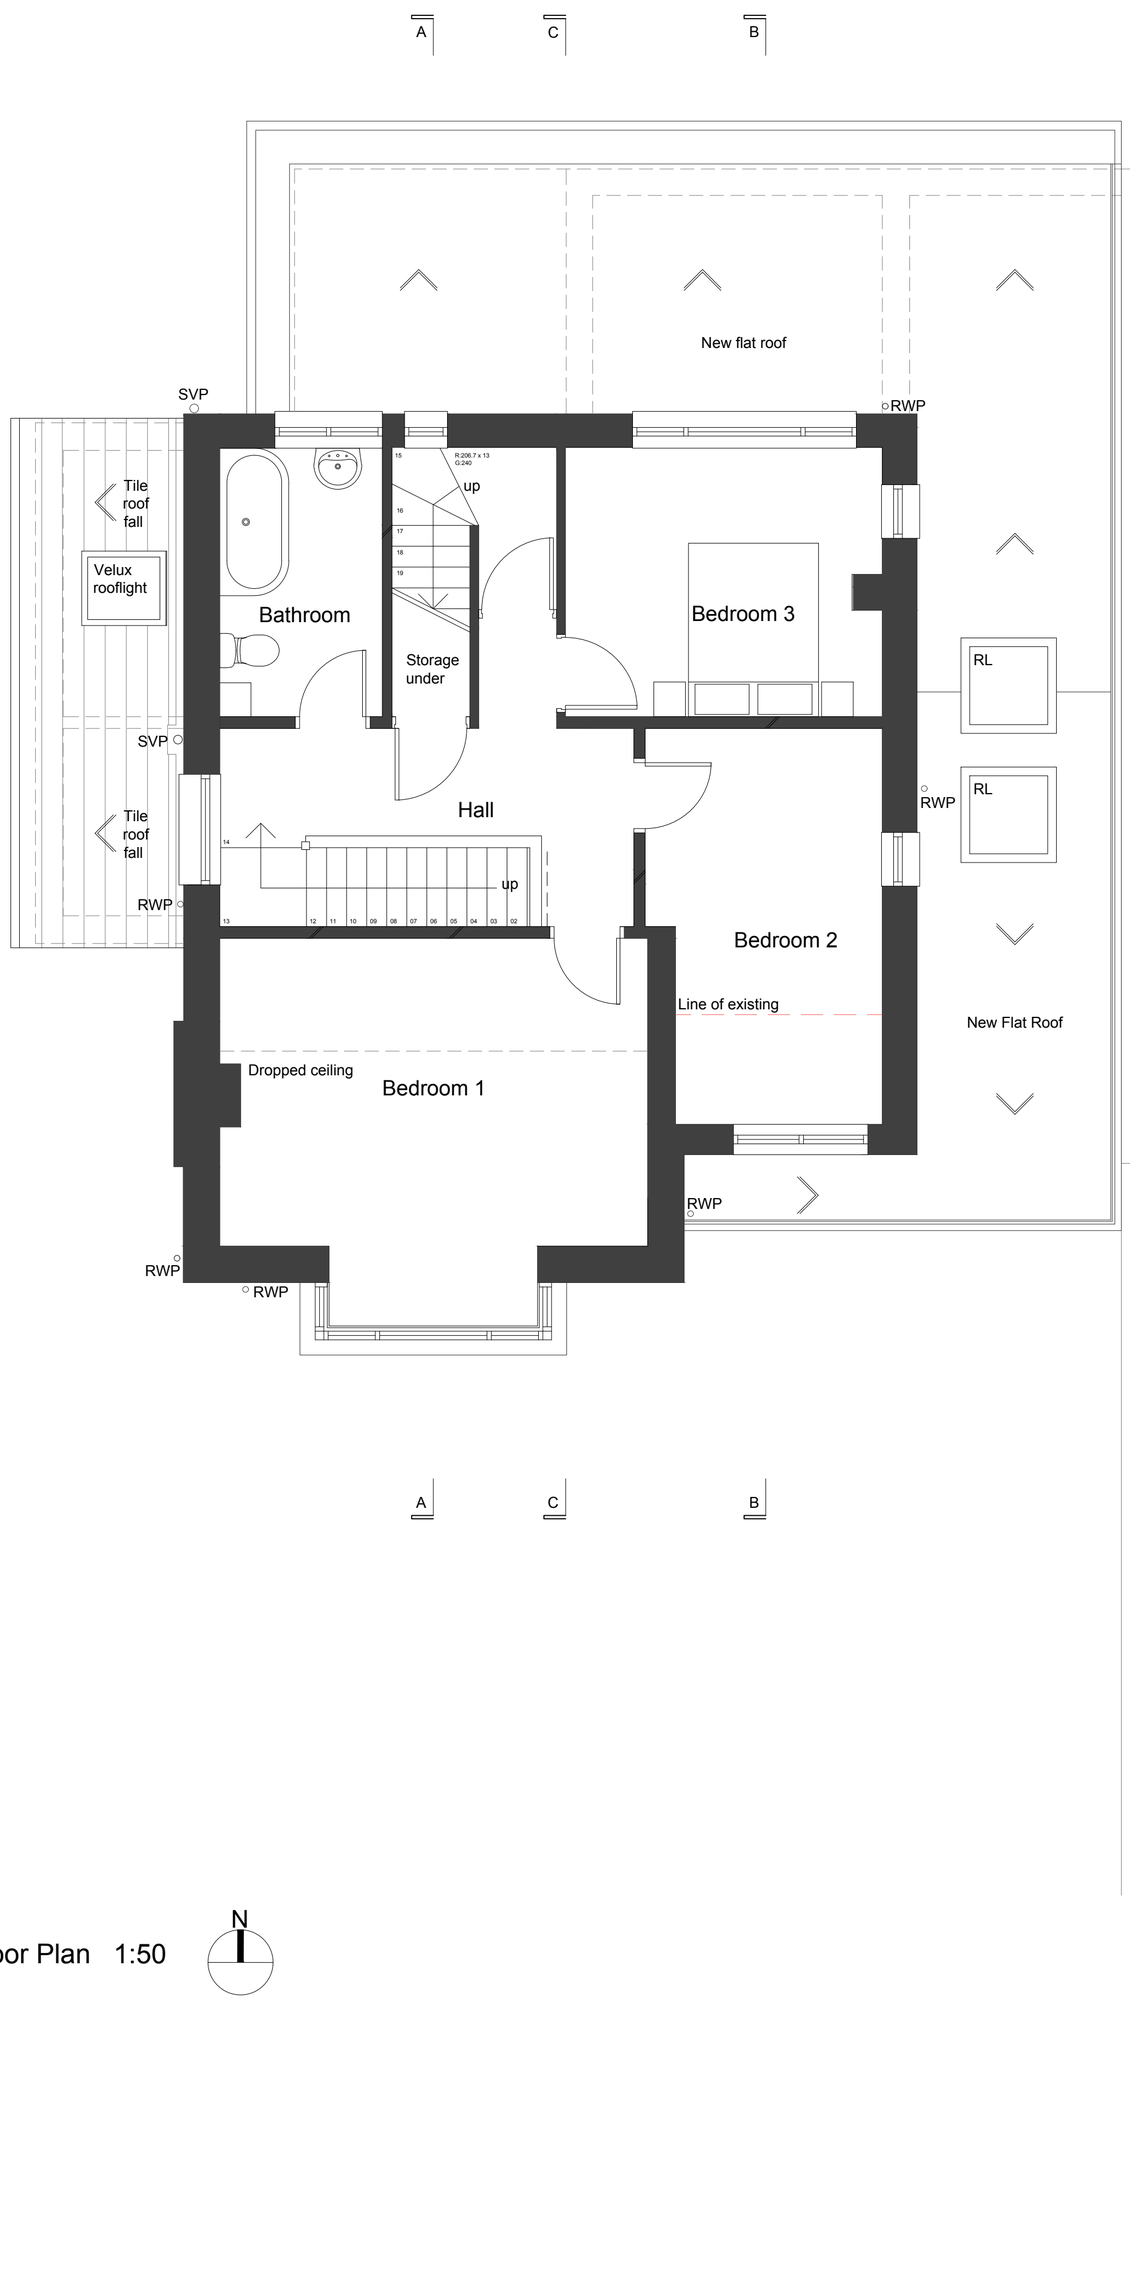

1st Floor Plan 1:50

N

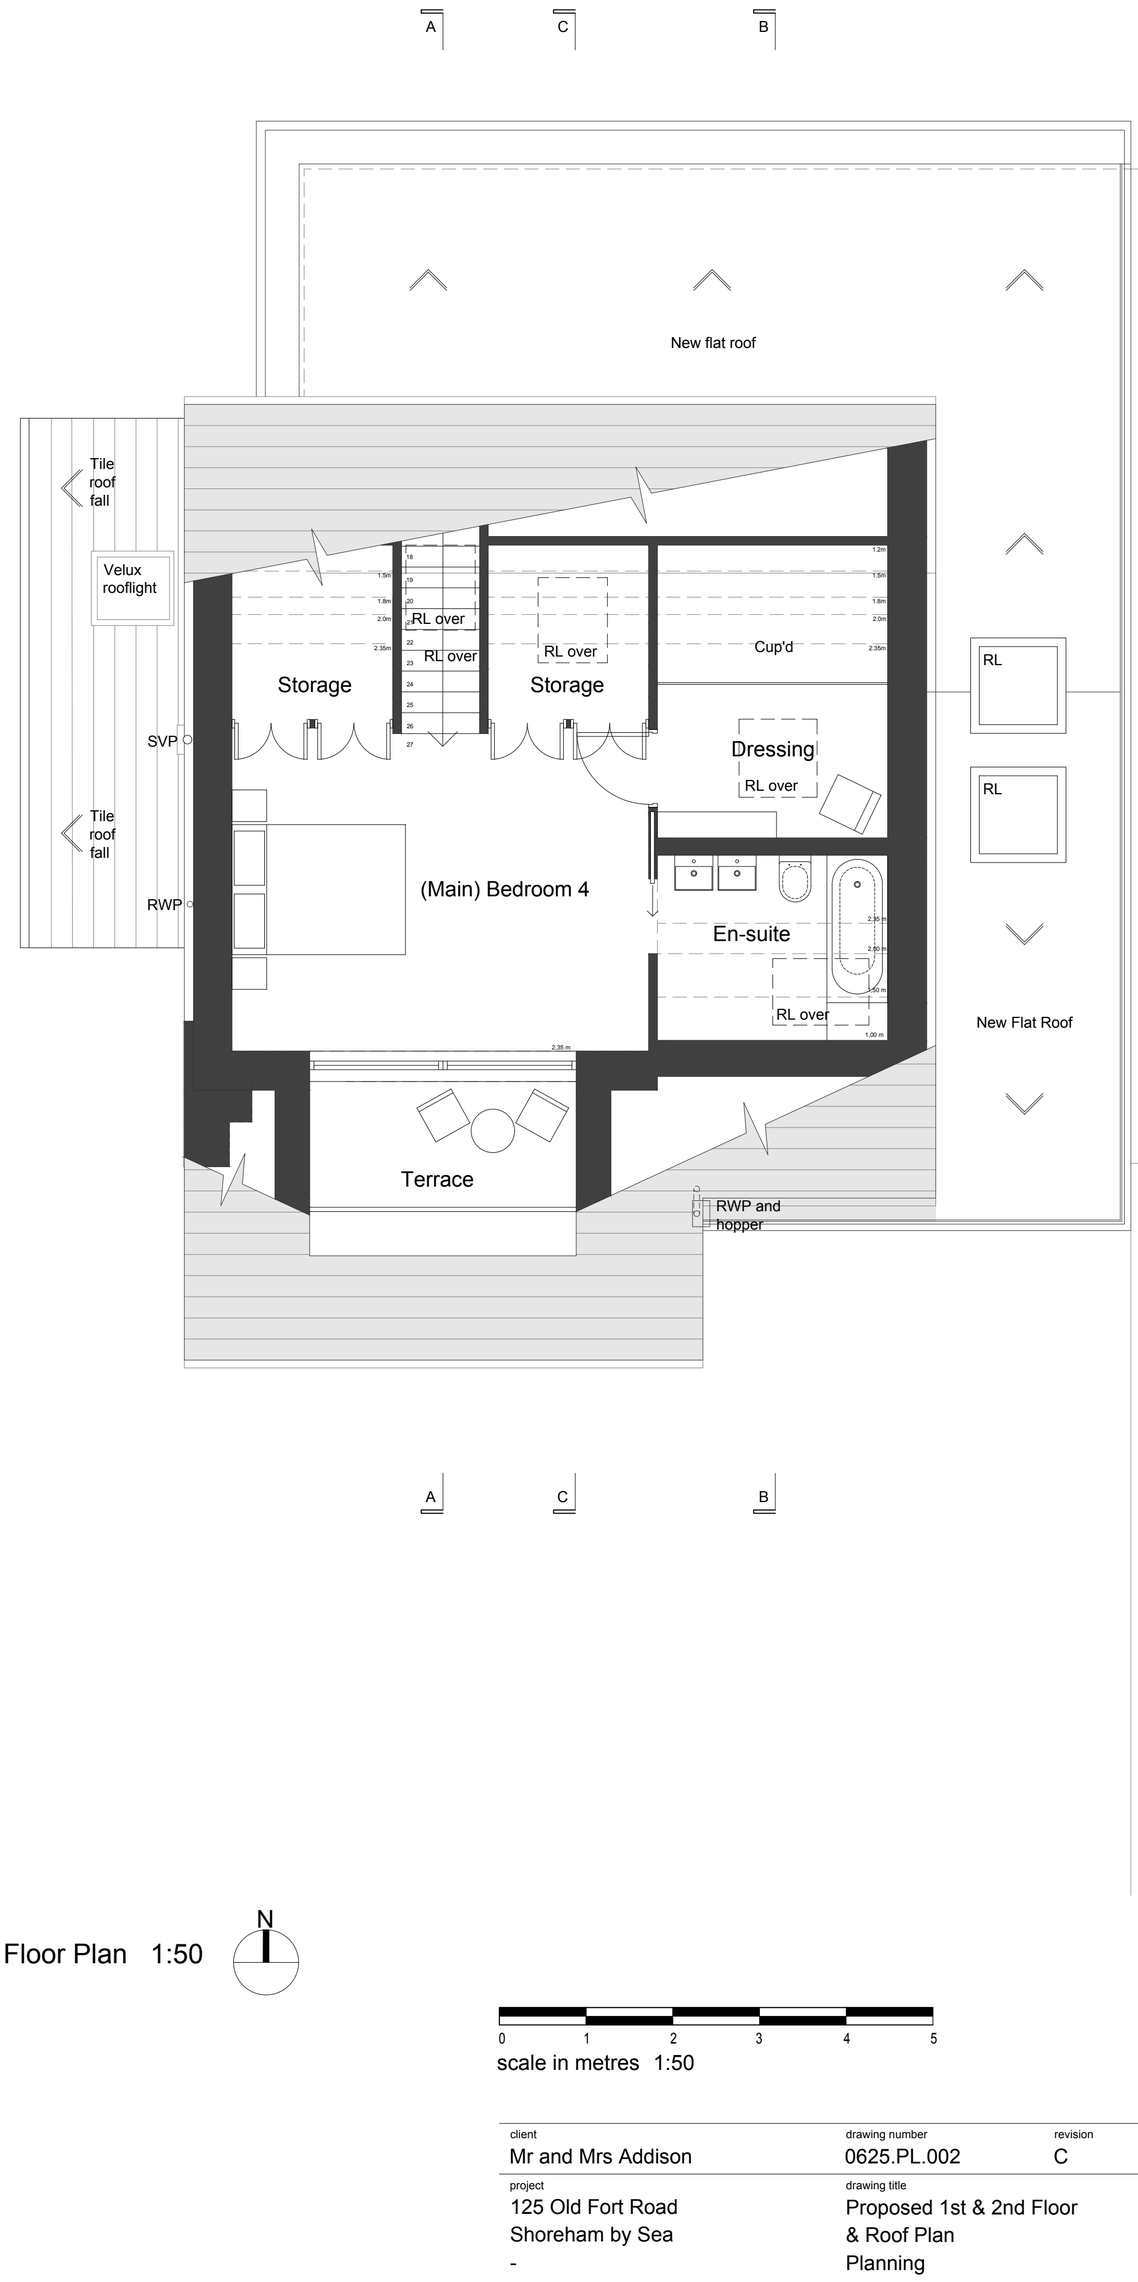

2nd Floor Plan 1:50

N

0 1 2 3 4 5

scale in metres 1:50

client		drawing number	revision
Mr and Mrs Addison		0625.PL.002	C
project		drawing title	
125 Old Fort Road Shoreham by Sea -		Proposed 1st & 2nd Floor & Roof Plan Planning	
drawn by	checked by	riba work stage	date	scale/original sheet size
ACB	GI	3	July '21	1:50/1:100 @ A1

www.abir.co.uk studio@abirarchitects.co.uk
Unit 1, Beta House, St John's Road, Hove, BN3 2FX, United Kingdom
Hove +44 (0)1273 724 384
Company No 06877117 VAT No 971 4147 17

© ABIR Architects Ltd. Check all dimensions on site before work is undertaken. All goods, materials and workmanship to conform with current building regulations, BSS and COP's.

ABIR architects

RIBA Chartered Practice