

ADUR & WORTHING
PLANNING SERVICES
PLAN AWDM/0228/16
DATE VALID Rec'd 13/4/16

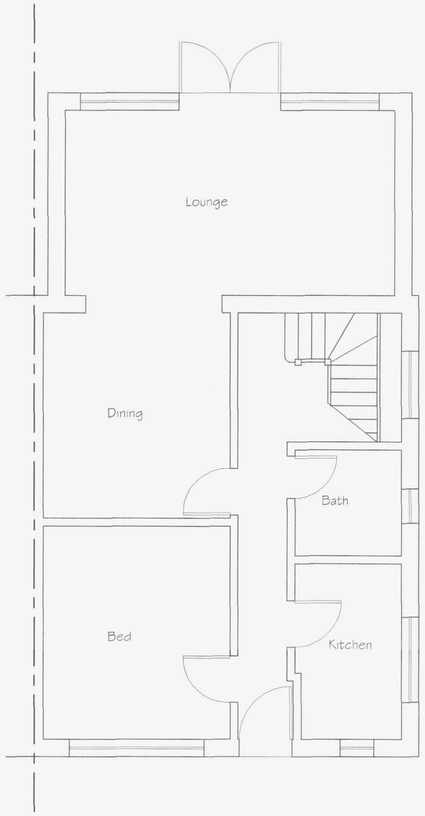


Existing Ground Floor Plan

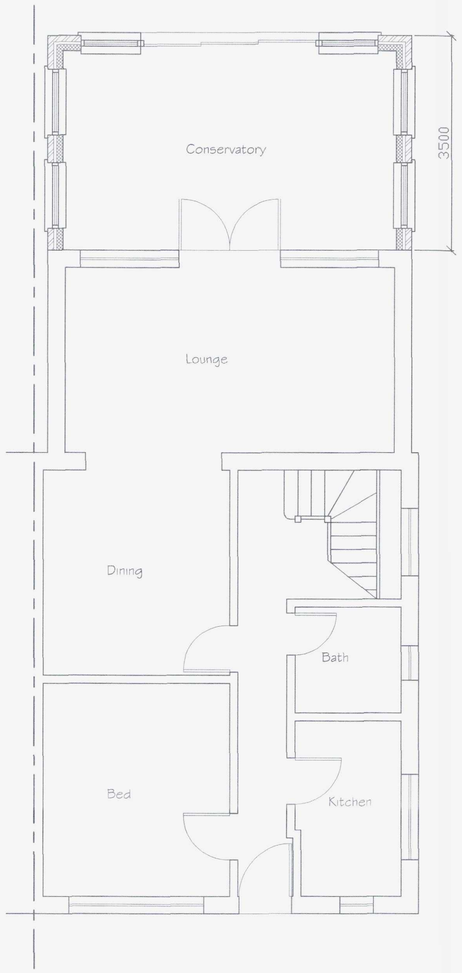


Proposed Ground Floor Plan

0 0.5 1 2 3 4 5 6 7 8 9 10


SCALE 1:50

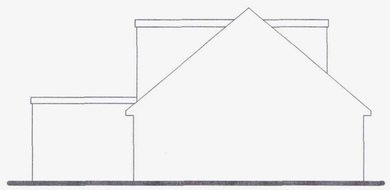

Existing Side (East) Elevation

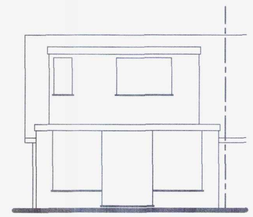


Existing Rear (South) Elevation

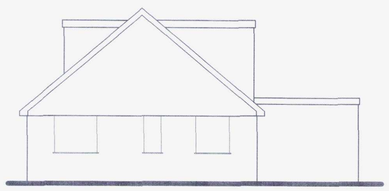


Existing Side (West) Elevation

0 0.5 1 2 3 4 5 6 7 8 9 10


SCALE 1:100

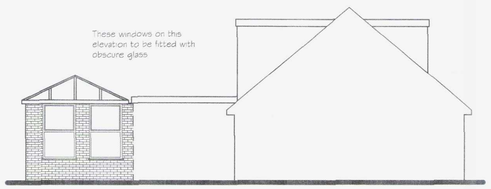

Proposed Side (East) Elevation

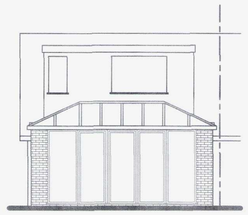


Proposed Rear (South) Elevation

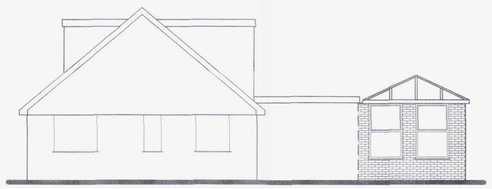

Proposed Side (West) Elevation

0 0.5 1 2 3 4 5 6 7 8 9 10

SCALE 1:100

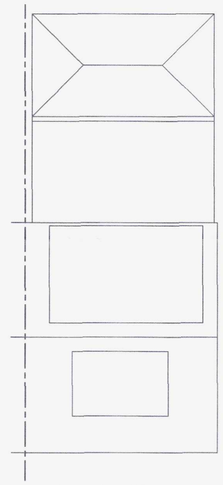

Proposed Roof Plan

Tony Rogers
Building Consultants
Address: 40 Dawn Crescent, Upper Beeding
West Sussex, BN44 3WH
Telephone: 01903 815225 Fax: 01903 815225

Rev.	Date:	Revision Description:
C	April 2016	East Elevation window to have obscure glass

Client: Mr & Mrs S Kelly

Address: 137 West Way
Lancing
West Sussex
BN15 8NB

Project: Proposed single storey rear conservatory

Scale: 1:50 1:100
Paper Size A1

Date: January 2016

Drawing No: 16/1101/01

Drawn By: AWR Revision: A