Flat C Norwich Court BN11 5PG (FIRST FLOOR)

(Block plan) (Amended 21/04/2023)

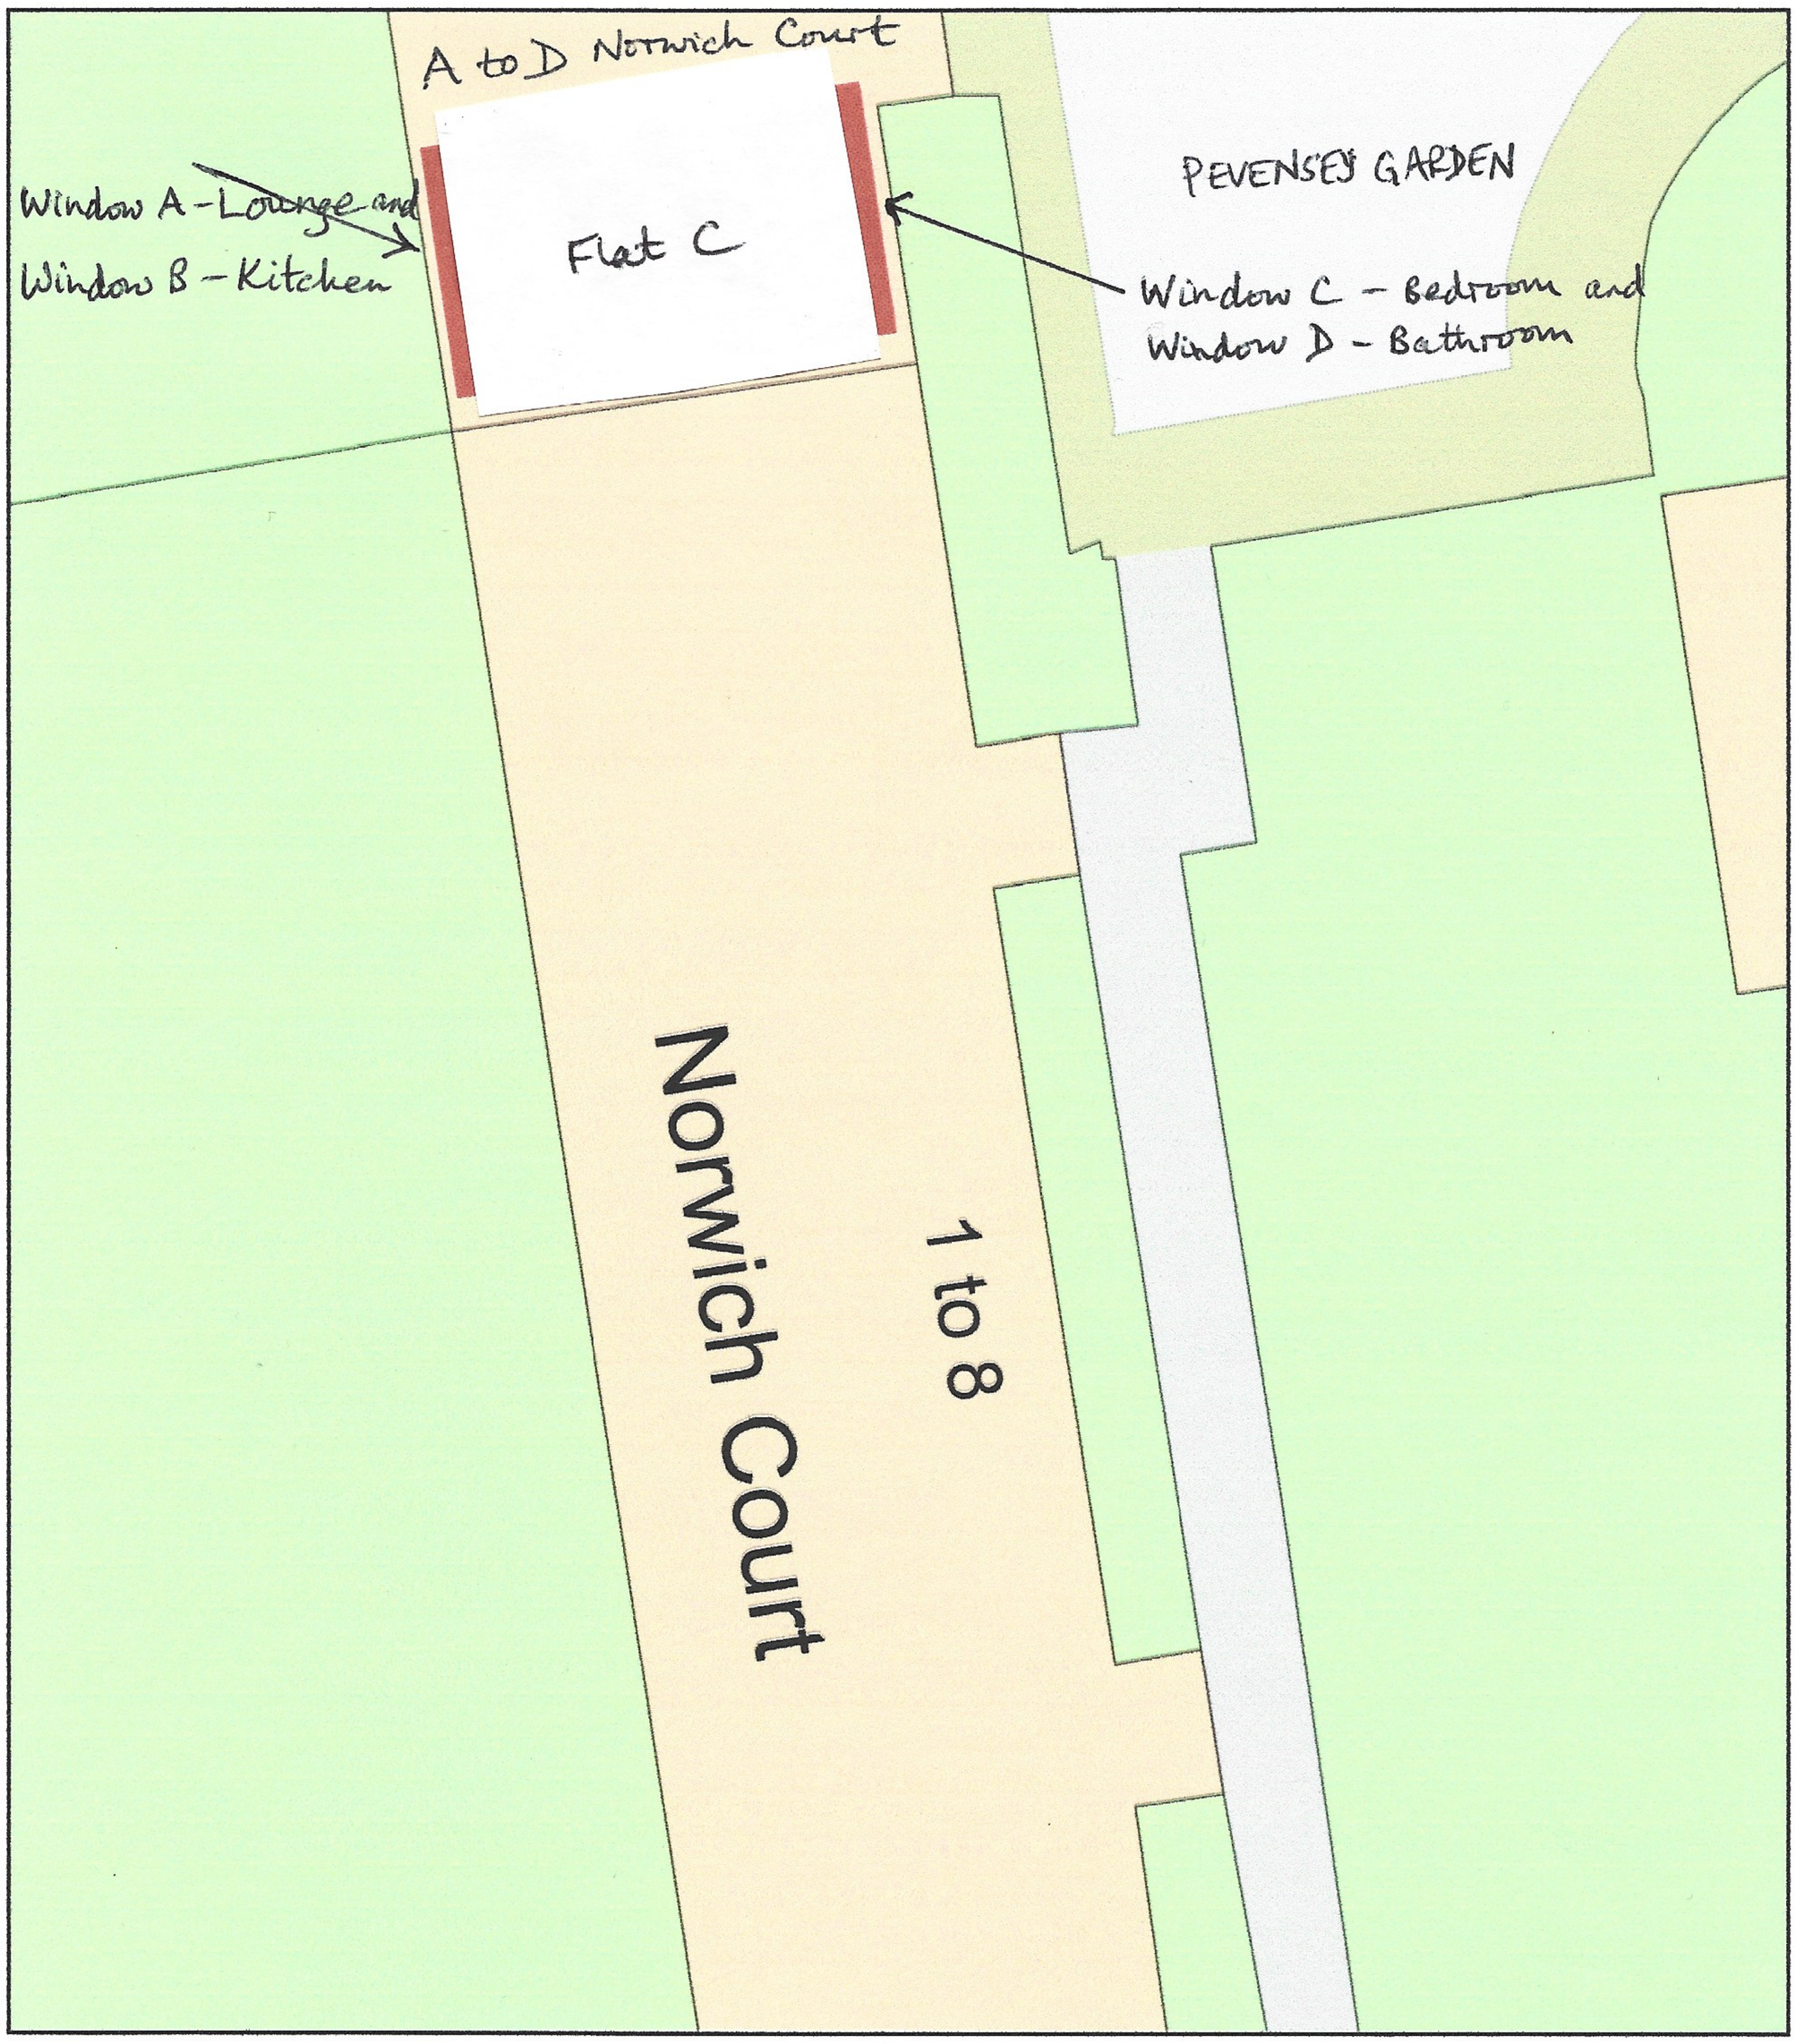

ReQuestaPlan

0 10

Metres

N

Plan Produced for: Neil Turner

Date Produced: 17 Apr 2023

Plan Reference Number: TQRQM23107110957267

Scale: 1:200 @ A4

© Crown copyright and database rights 2023 OS 100042766