
BEACH HUT 62 BEACH GREEN SHOREHAM.

ROAD

original beach hut 6'x4" x 9ft
Gap between 62-61 = 4ft
this will be reduced to 2'x4" (approx same as others)
when the new beach hut 8x10ft
is in place
I have a recent copy of your new beach hut
specifications including installing.
The new beach hut will comply with these.

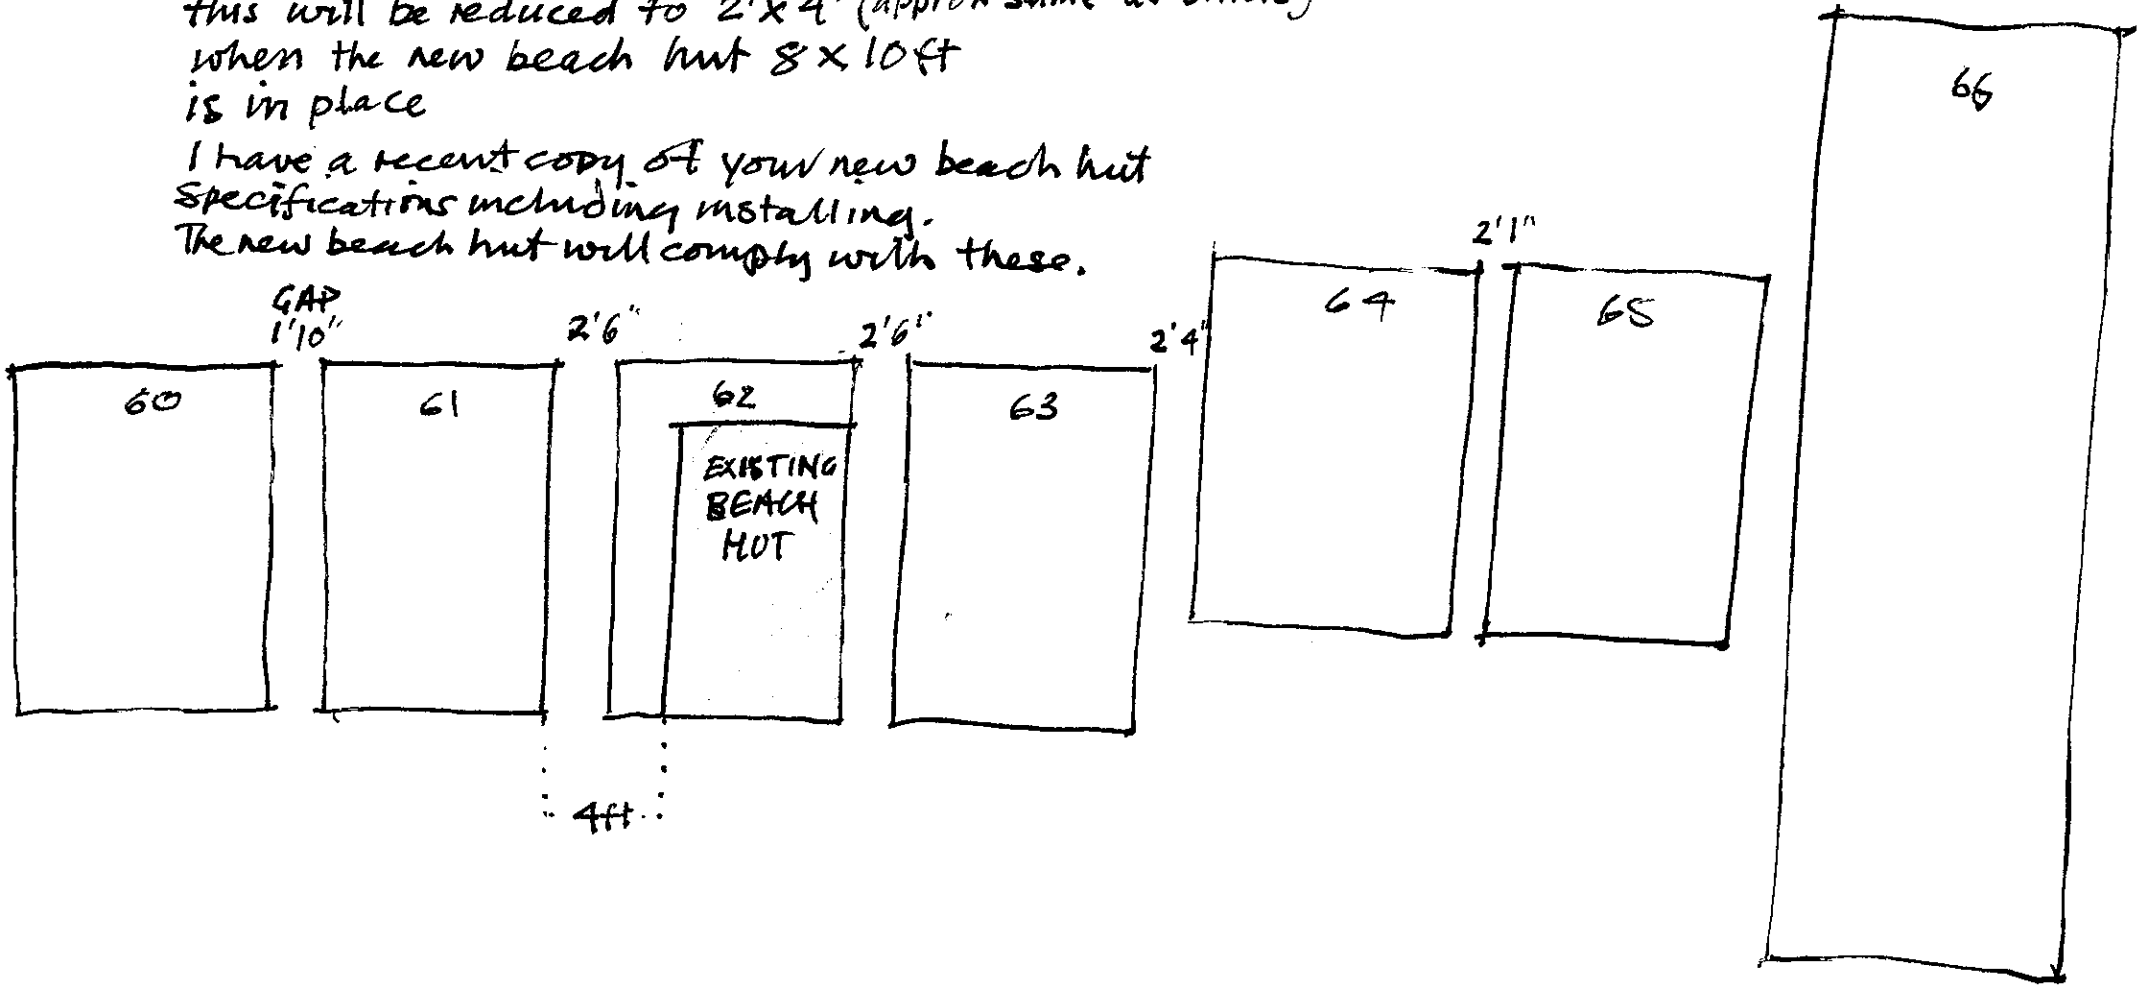

BEACH.