


ELEVATIONS

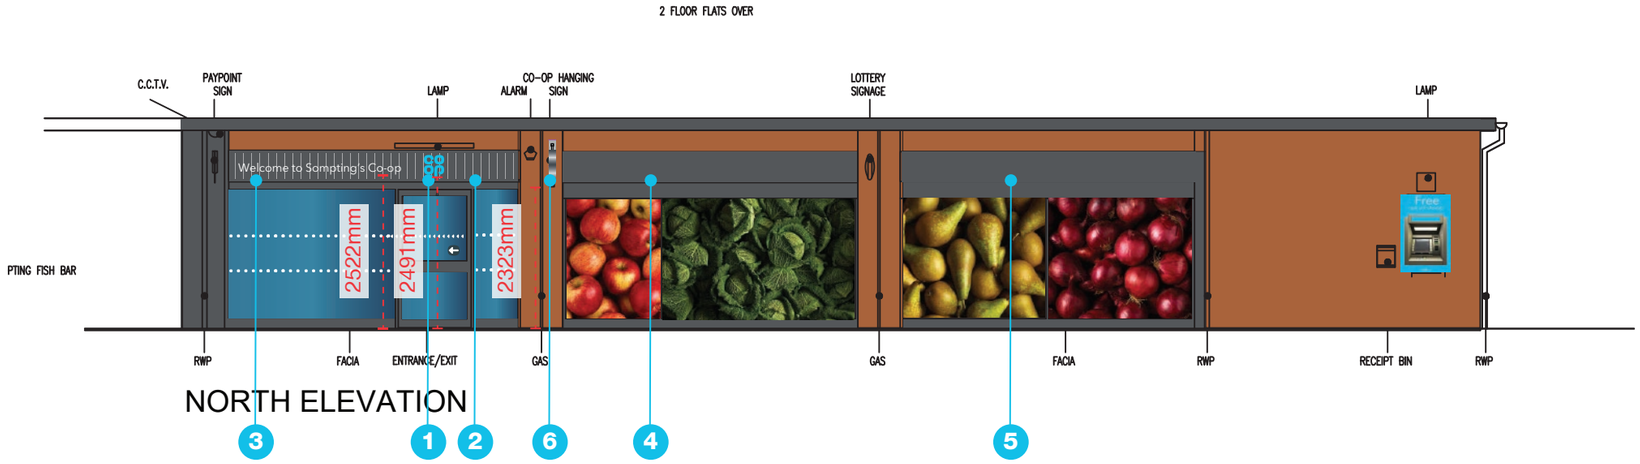

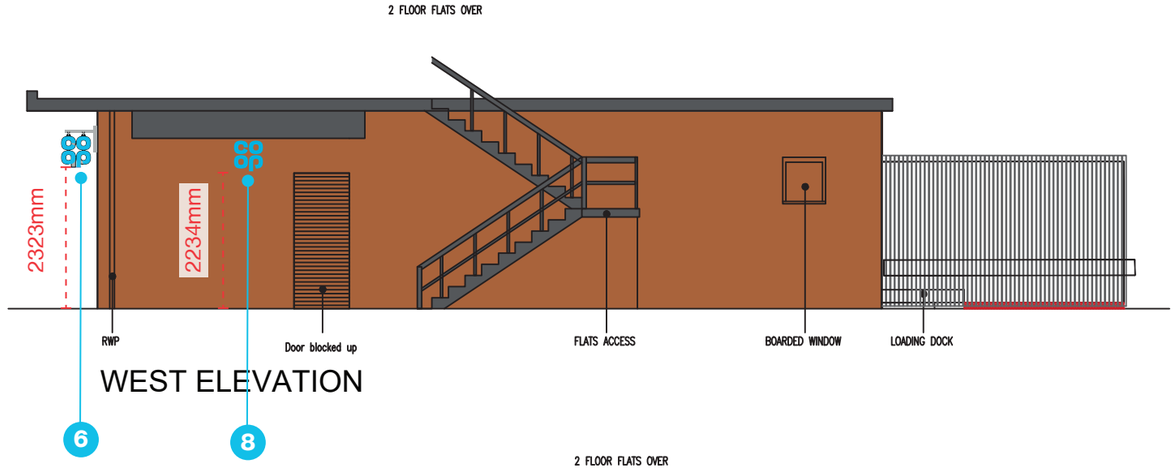

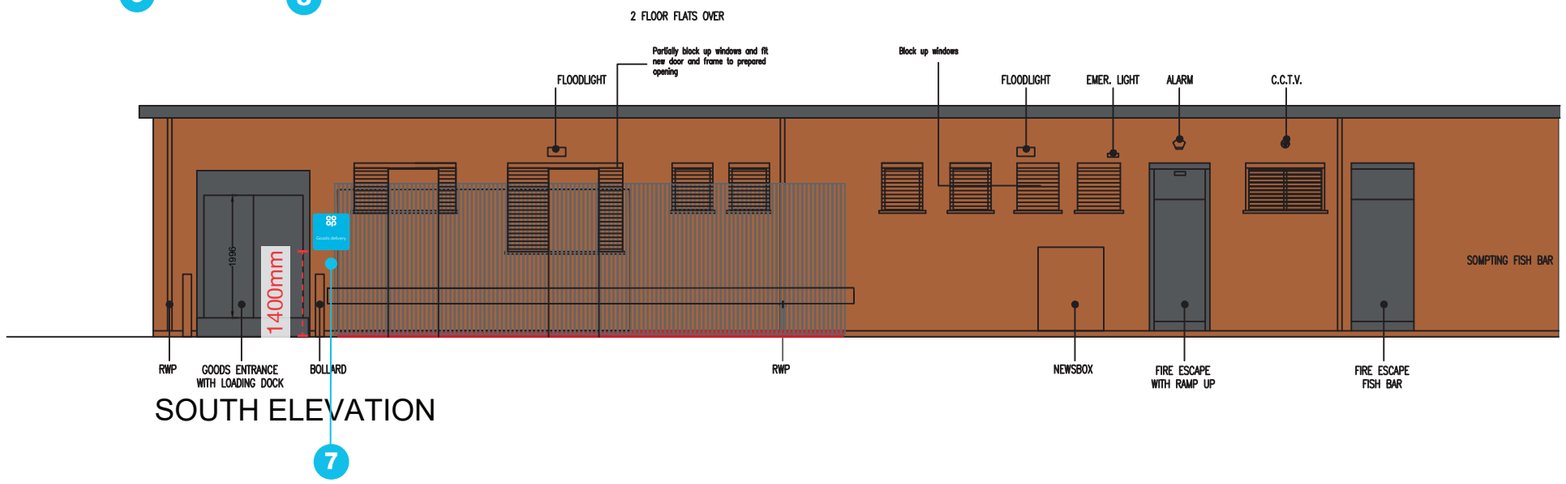

Scale 1:100@A3

0 5m 10m

VISUAL STATUS to be approved **DRAWN** KTV **DATE** 26-10-2020 **DRAWING** 27898v01_03