Disclaimer

This drawing is protected under the Copyright, Designs and Patents Act 1988. This drawing is protected by copyright of Devise Architecture & Design Ltd.

Devise Architecture & Devise Ltd, Registered in England & Wales at 71-75 Shelton Street, Covent Garden, London, WC2H 9JQ Company No: 11782468

Planning

This drawing is produced for PLANNING PURPOSES ONLY and is not to be used for construction.

Rev.	Description	Date
A	Rear extension reduced by 400mm.	05.07.22

Notes

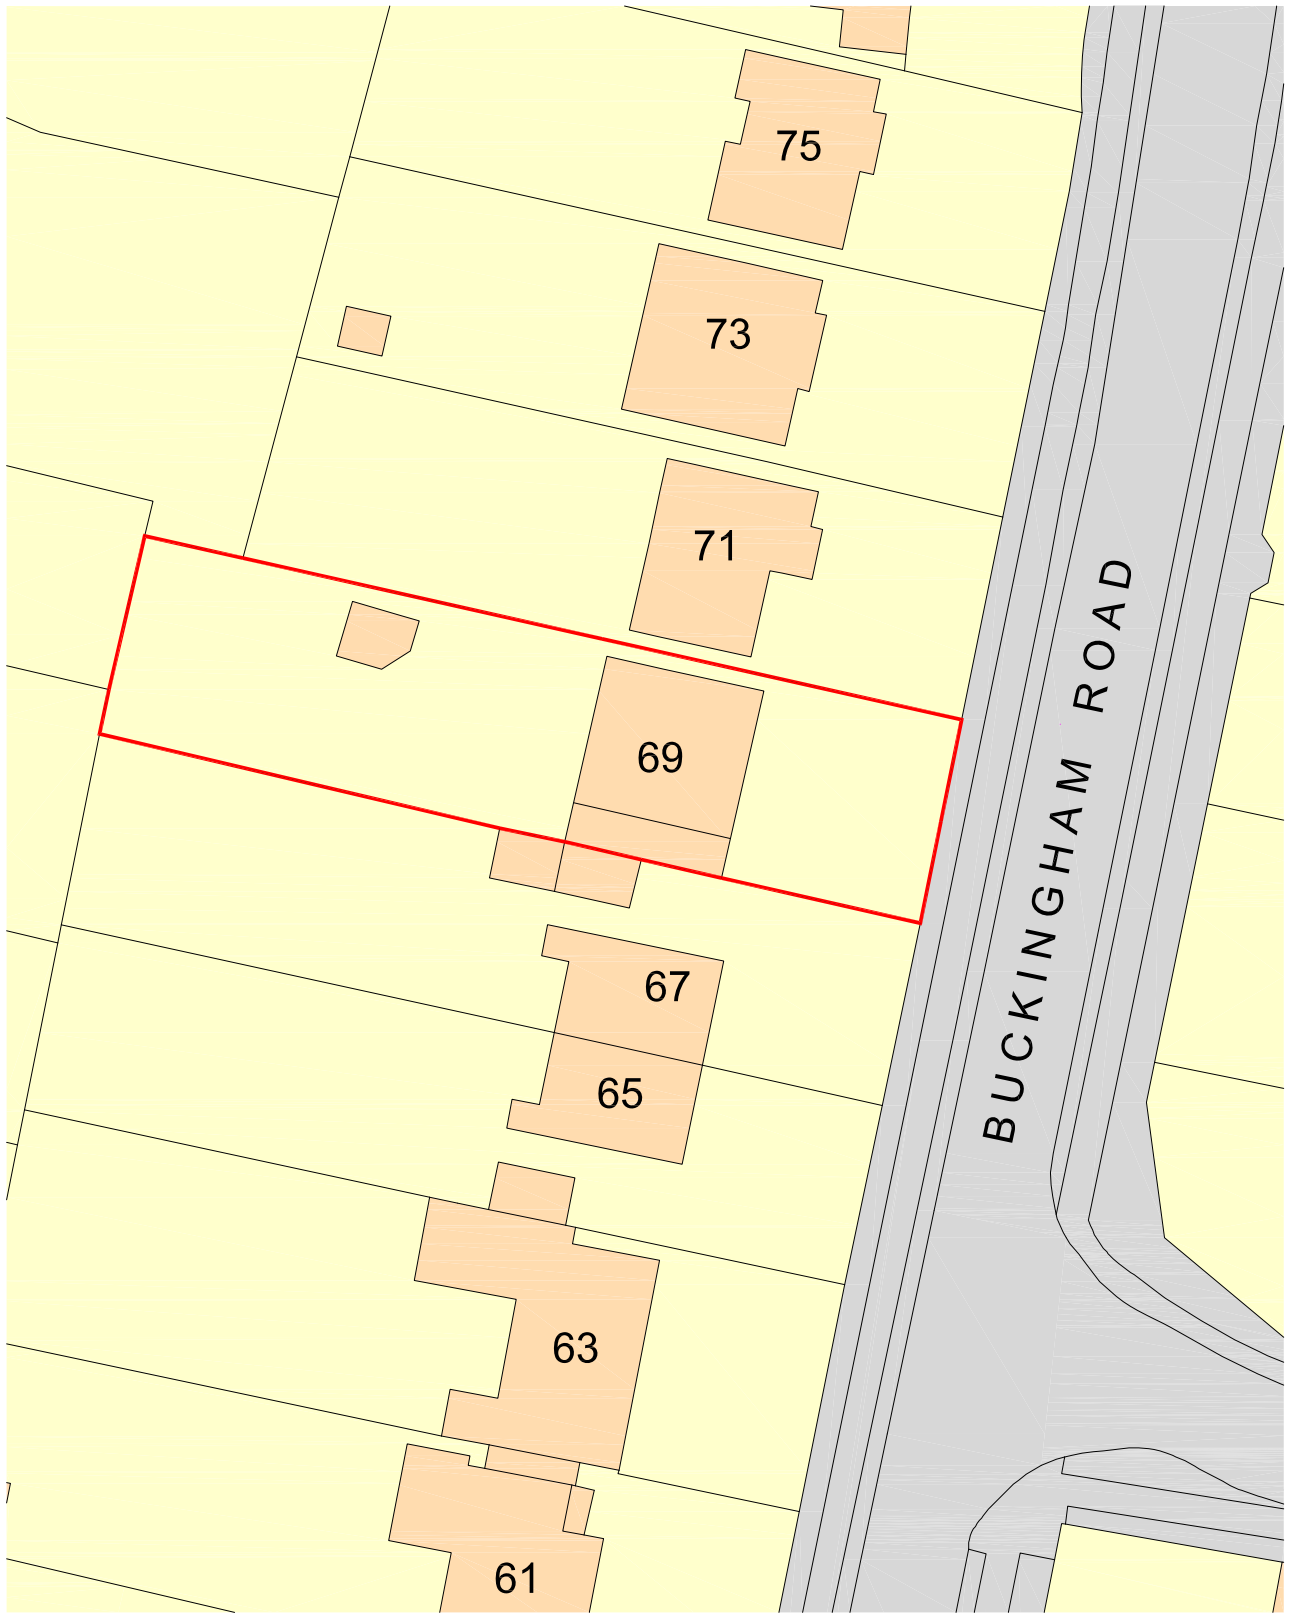

Existing Block Plan

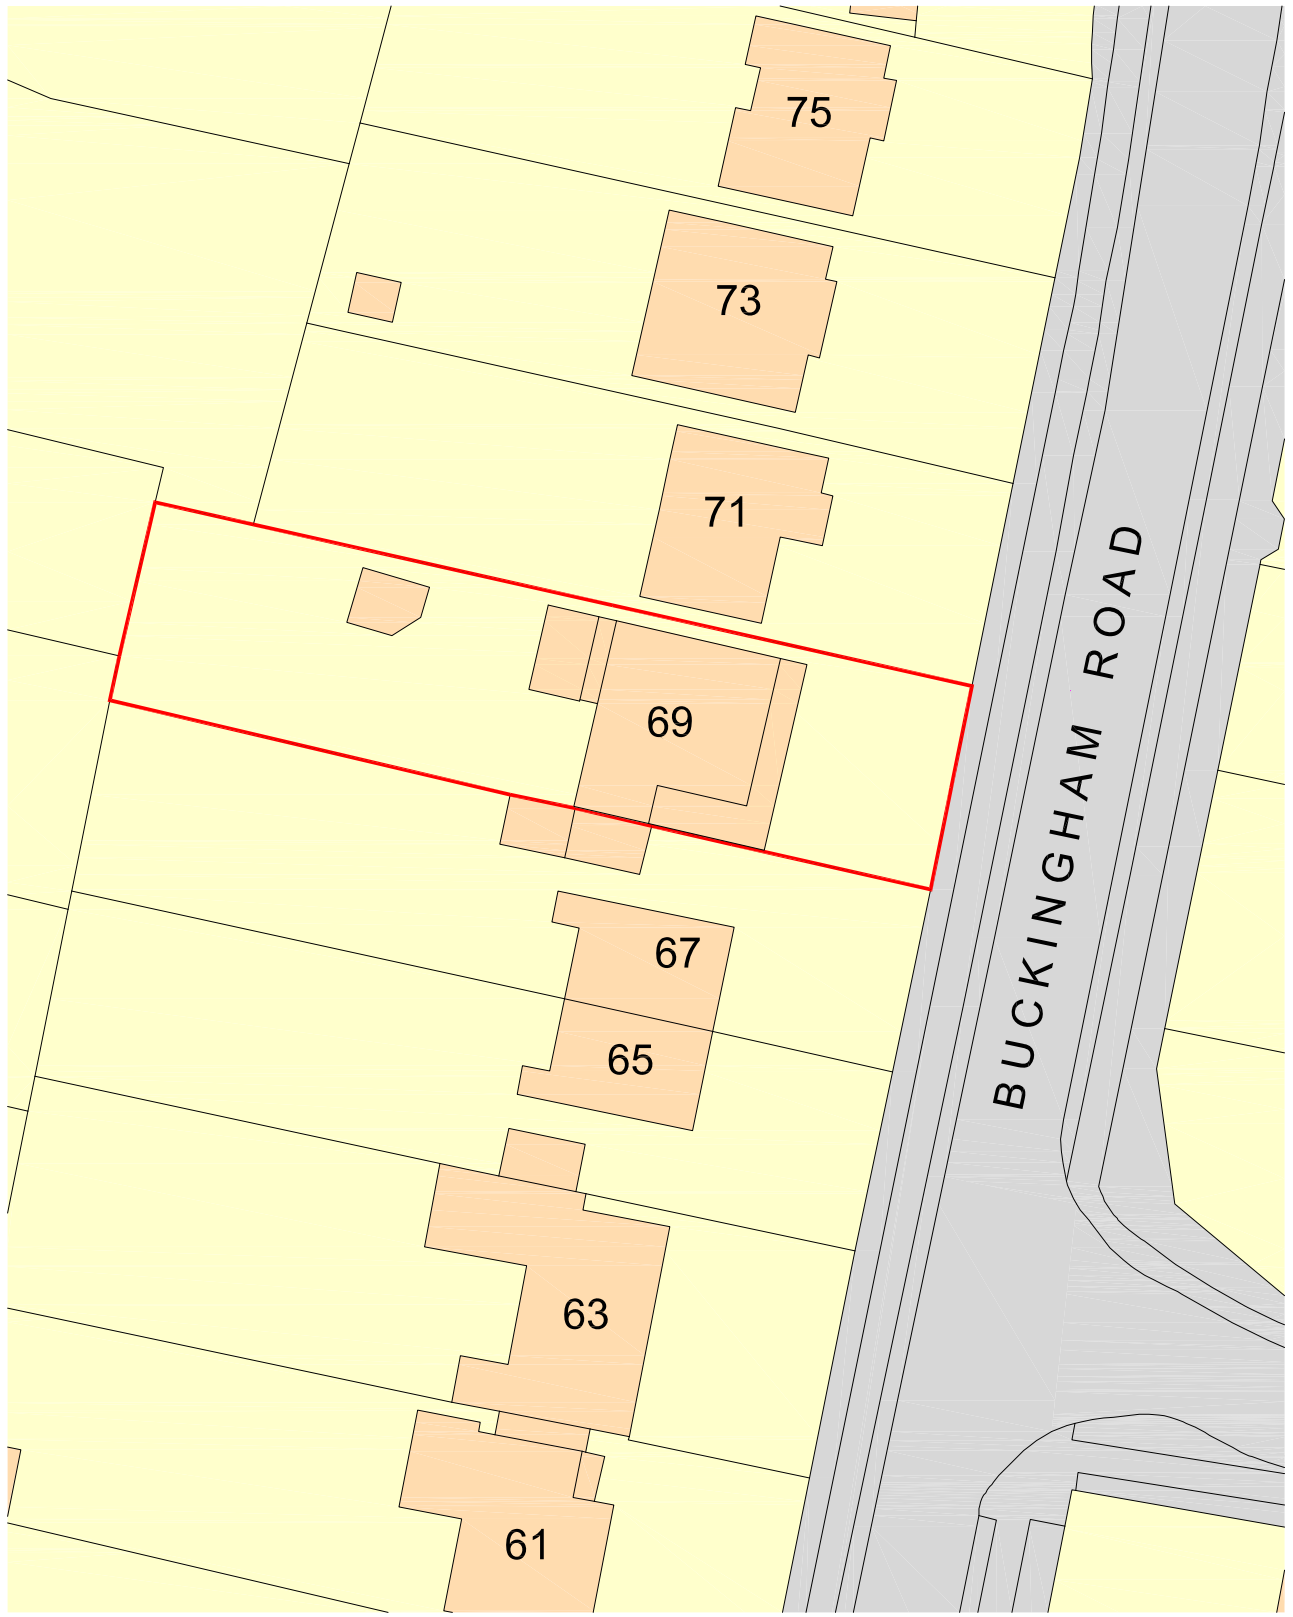

Proposed Block Plan

N

0 5m 10m 15m 20m 25m

1:500

DEVISE ARCHITECTURE & DESIGN LTD
Badger Cottage,
17 Pyecombe Street,
Pyecombe, West Sussex, BN45 7EE
t: +44(0)7876652255
e: scott@devisearchitecture.co.uk
www.devisearchitecture.co.uk

Client:	DR VEDI & MS GOLD
Project:	69 Buckingham Road Shoreham-by-Sea West Sussex BN43 5UD
Title:	Block Plans
Status:	PLANNING
Scale:	1:500
Date:	05/2022
Revision:	A
Sheet:	A3
Drg No:	DA 22 - 059 - P075