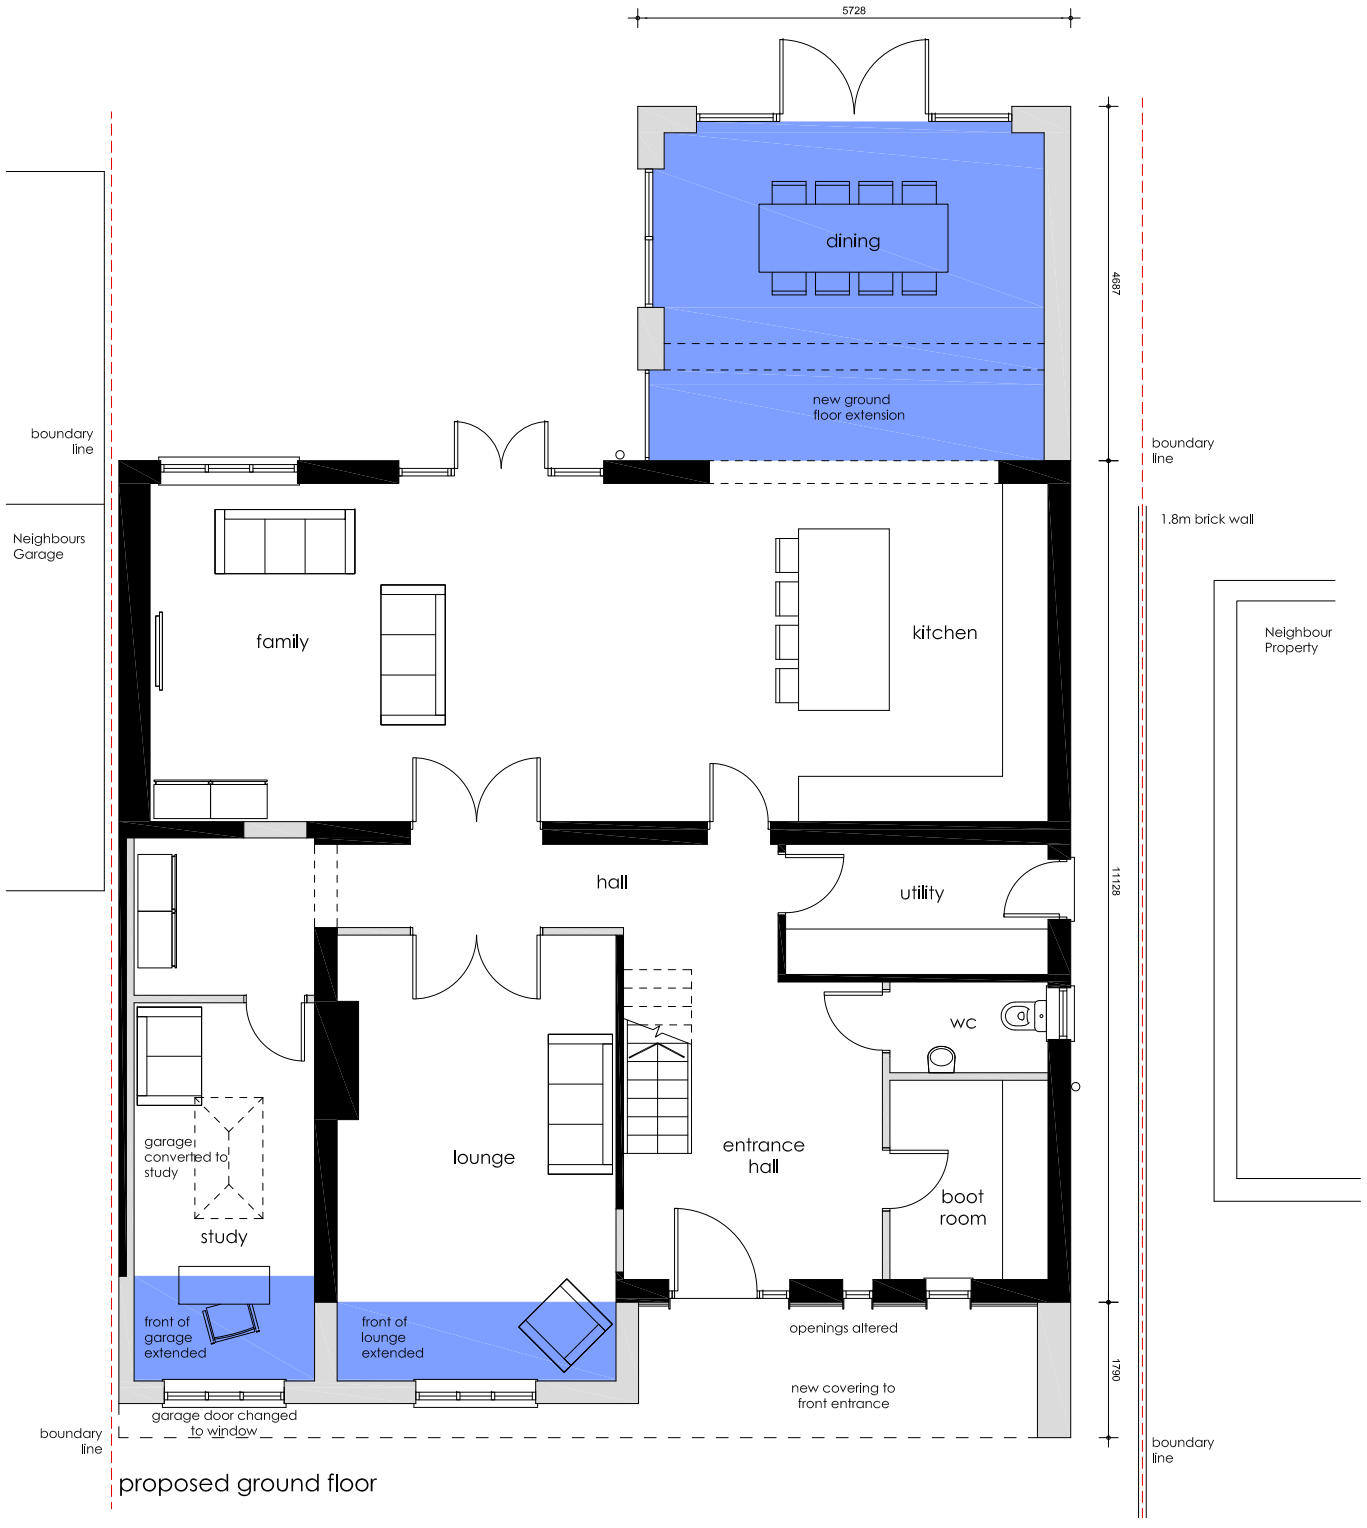

proposed ground floor

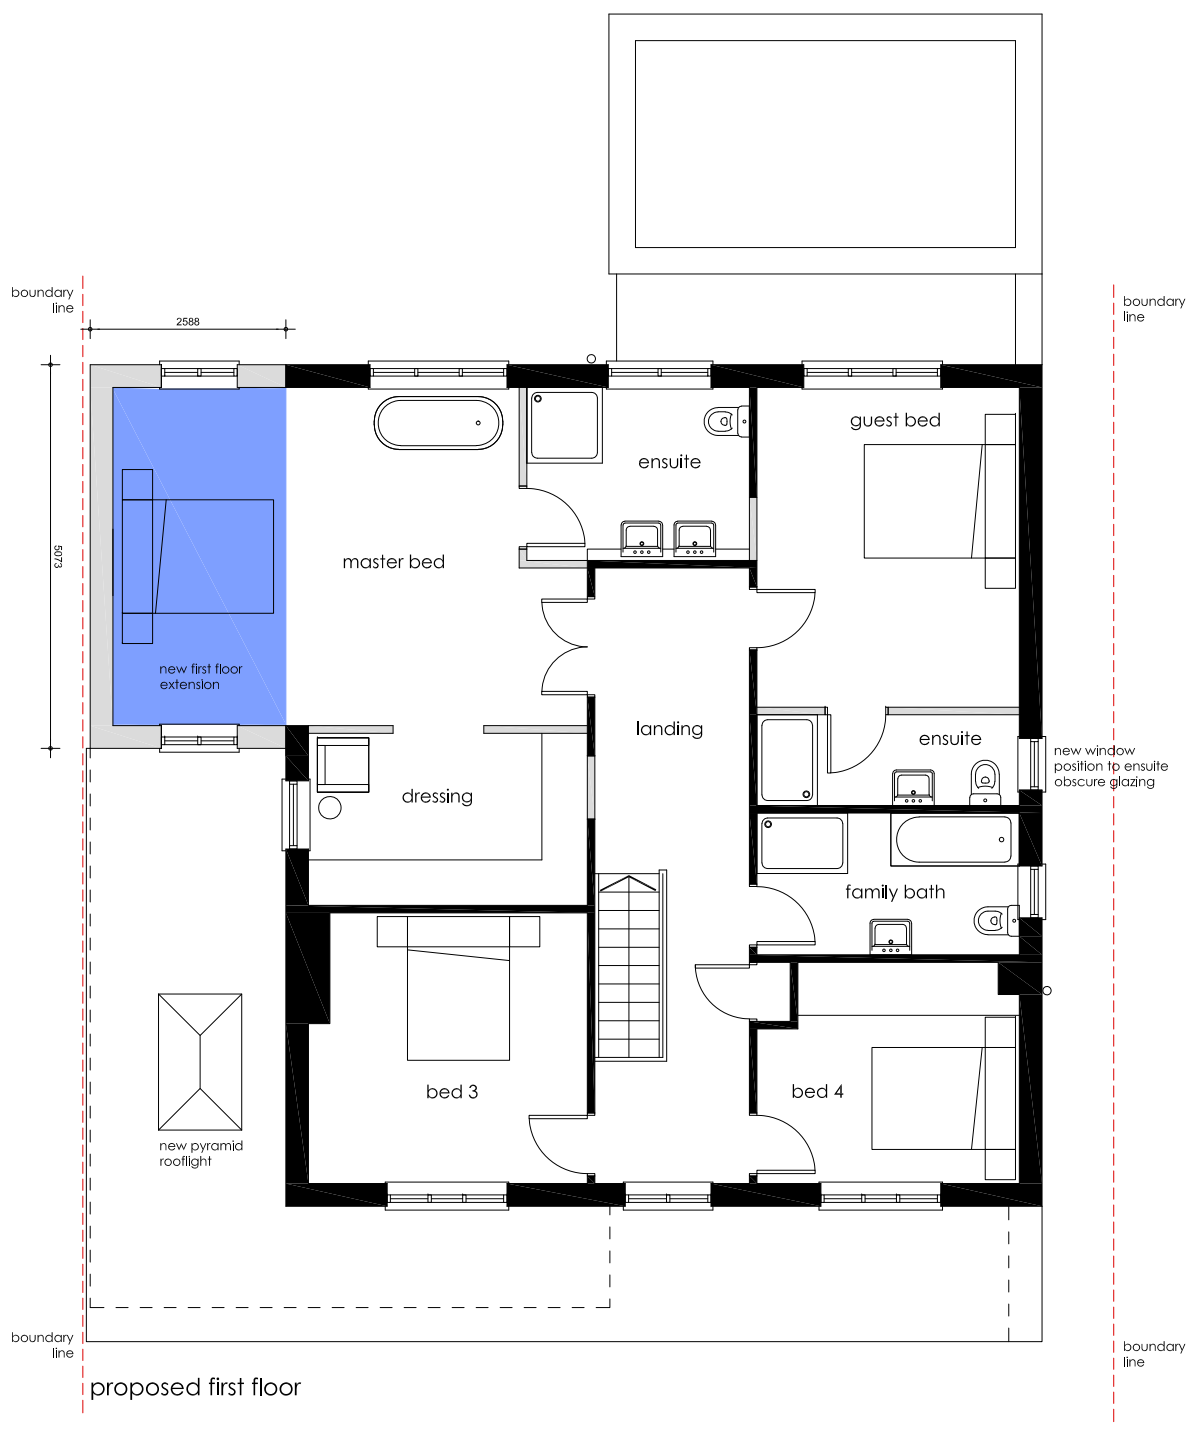

proposed first floor

0 1m 2m 3m 4m 5m

1:100

Disclaimer

This drawing is protected under the Copyright, Designs and Patents Act 1988. This drawing is protected by copyright of Devise Architecture & Design Ltd.

Devise Architecture & Devise Ltd, Registered in England & Wales at 71-75 Shelton Street, Covent Garden, London, WC2H 9JQ Company No: 11782468

Planning

This drawing is produced for PLANNING PURPOSES ONLY and is not to be used for construction.

Rev.	Description	Date
A	Depth of rear extension reduced by 400mm	04.07.2022

Notes

DEVISE ARCHITECTURE & DESIGN LTD
Badger Cottage,
17 Pyecombe Street,
Pyecombe, West Sussex, BN45 7EE
t: +44(0)7876652255
e: scott@devisearchitecture.co.uk
www.devisearchitecture.co.uk

Client: DR VEDI & MS GOLD

Project: 69 Buckingham Road
Shoreham-by-Sea
West Sussex
BN43 5UD

Title: Proposed Floor Plans

Status: PLANNING

Scale: 1:100 **Date:** 02/2022

Revision: A **Sheet:** A3

Drg No: DA 22 - 059 - P150