Schedule of Materials

Roof	: Plain tiles
Front Elevation	: Brick
Rear & Side Elevations	: Brick and vertical hanging tiles
Windows	: Timber
Doors	: Timber

ADUR & WORTHING
PLANNING SERVICES

PLAN	AWDM/ 1033/13
DATE VALID	23 AUG 2013



Front Elevation



Side Elevation



Rear Elevation

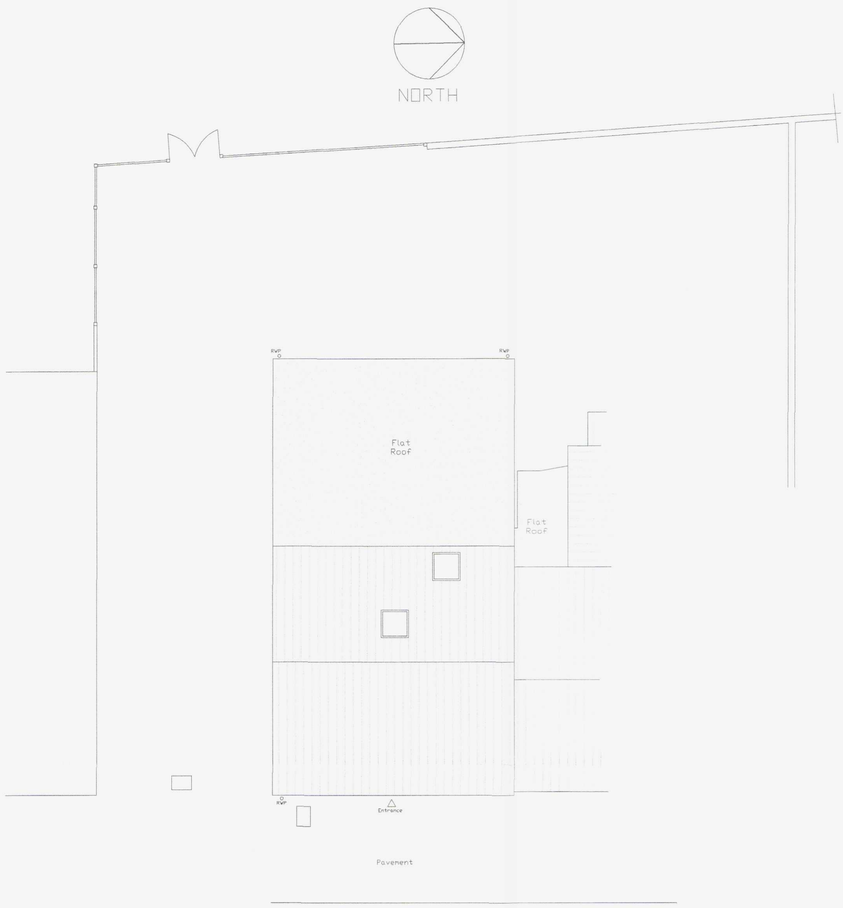

Block Plan 1:100

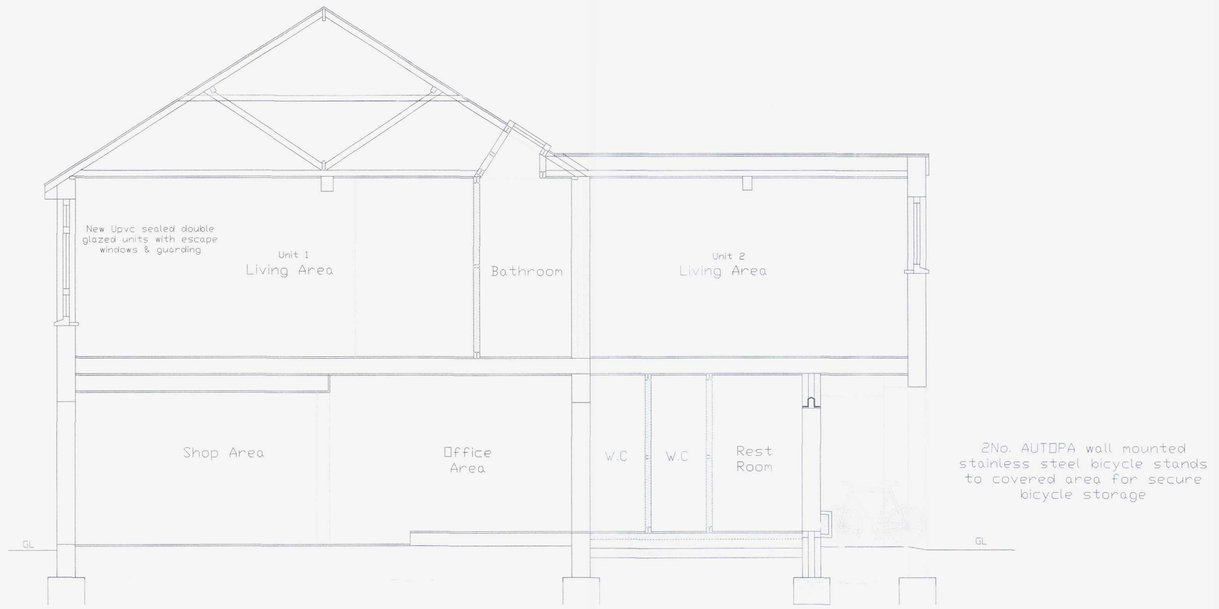

Typical Cross Section

Scale 1:50 / 1:100

0	1m	2m	3m	4m	5m
	2m	4m	6m	8m	10m

Copyright of drawings, Colin Jessey Associates.

COLIN JESSEY ASSOCIATES
47 Sullington Gardens, Findon Valley, Worthing, BN14 0HS Tel. 01903 877724 www.colinjessey.co.uk

Client	Mr B.Dodd		Paper Size A1
Contract	Conversion of first floor in to 2 flats		
At	5-7 South Street, Lancing, BN15 8AE		
Title	Proposed Elevation, Cross Section & Block Plan		
DWG. No.	265.12.04	Scale: 1:50 & 1:100 Date: 29.11.12	Drawn By: S.D
Rev.	A B C		
Details.	Planning		Date: 4.3.13
Details.	Client Amendments Bin Store		Date: 21.6.13
Details.	Building Reg's windows		Date: 22.7.13