ADUR & WORTHING
PLANNING SERVICES
PLAN AWDM/1033/13
DATE VALID 23 AUG 2013



Block Plan 1:500

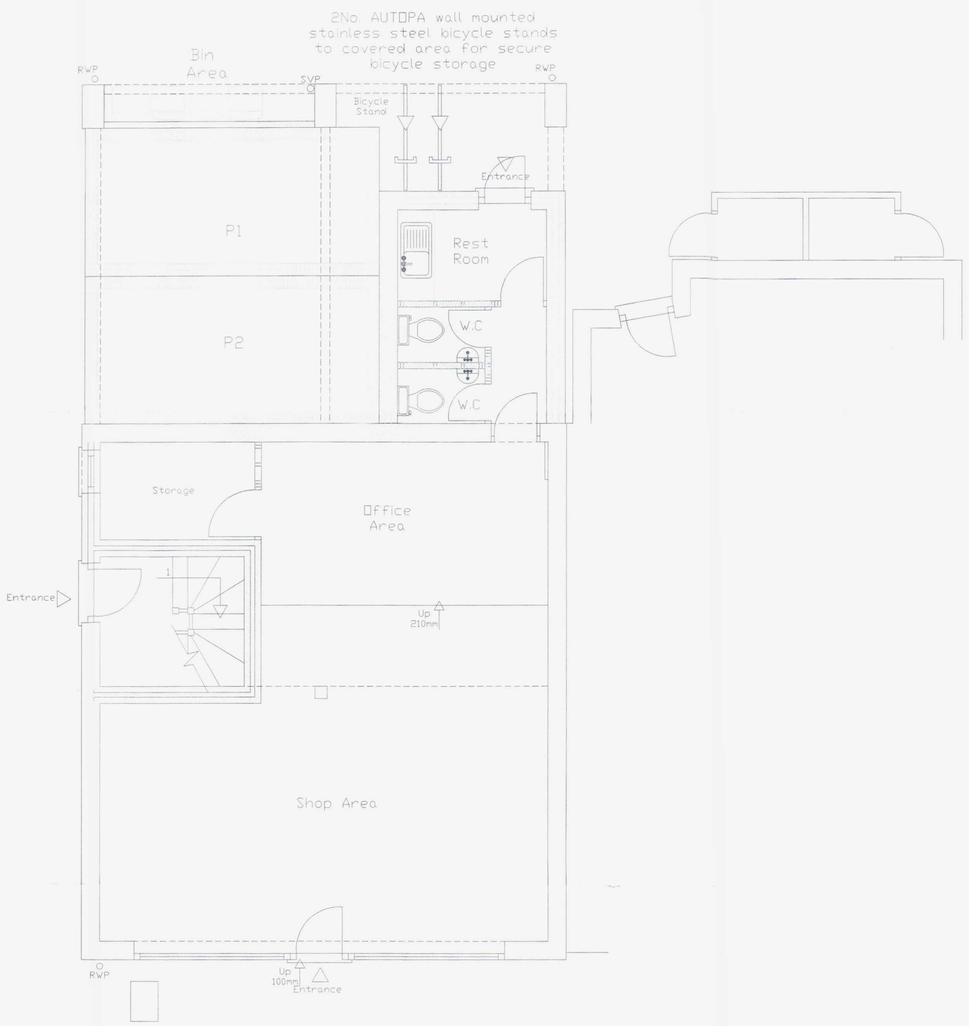

Ground Floor

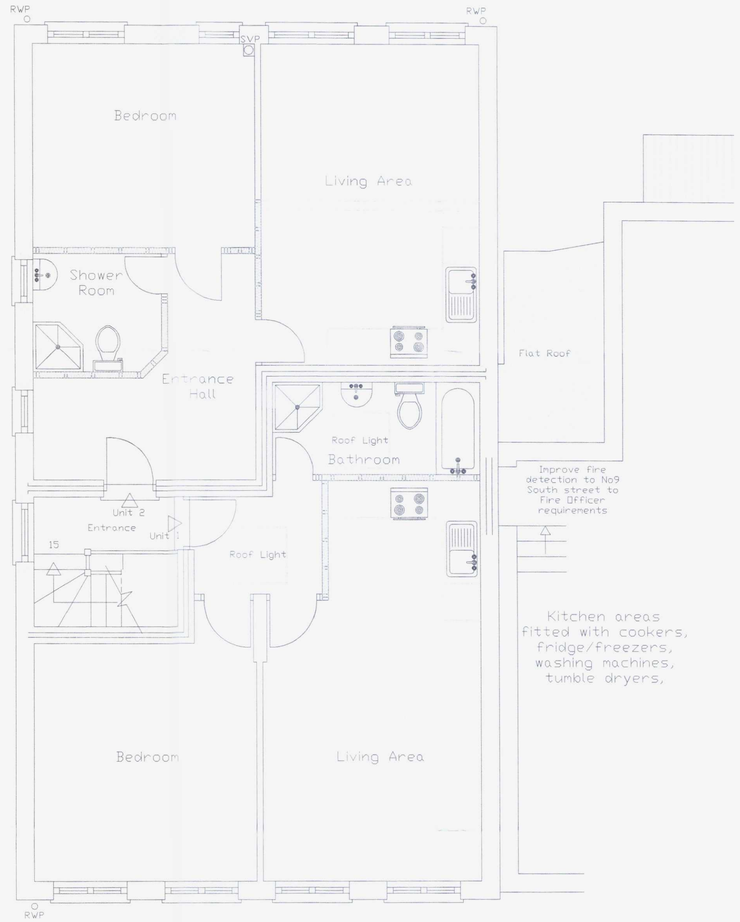

First Floor

Scale 1:500 0 5m 10m 15m 20m 25m

Scale 1:50 0 1m 2m 3m 4m 5m
1:100 2m 4m 6m 8m 10m

Copyright of drawings, Colin Jessey Associates.

COLIN JESSEY ASSOCIATES
47 Sullington Gardens, Findon Valley, Worthing, BN14 0HS Tel. 01903 877724 www.colinjessey.co.uk

Client	Mr B.Dodd					Paper Size A1
Contract	Conversion of first floor in to 2 flats					
At	5-7 South Street, Lancing, BN15 8AE					
Title	Proposed Ground, First Floor Plans & Block Plan					
DWG. No.	265.12.03		Scale: 1:50 & 1:500	Date: 29.11.12		Drawn By: S.D
Rev.	A	B	C			
Details.	Planning					Date: 4.3.13
Details.	Client Amendments Bin Store					Date: 21.6.13
Details.	Building Reg's windows					Date: 22.7.13