3 FIRLE ROAD, NORTH LANCING

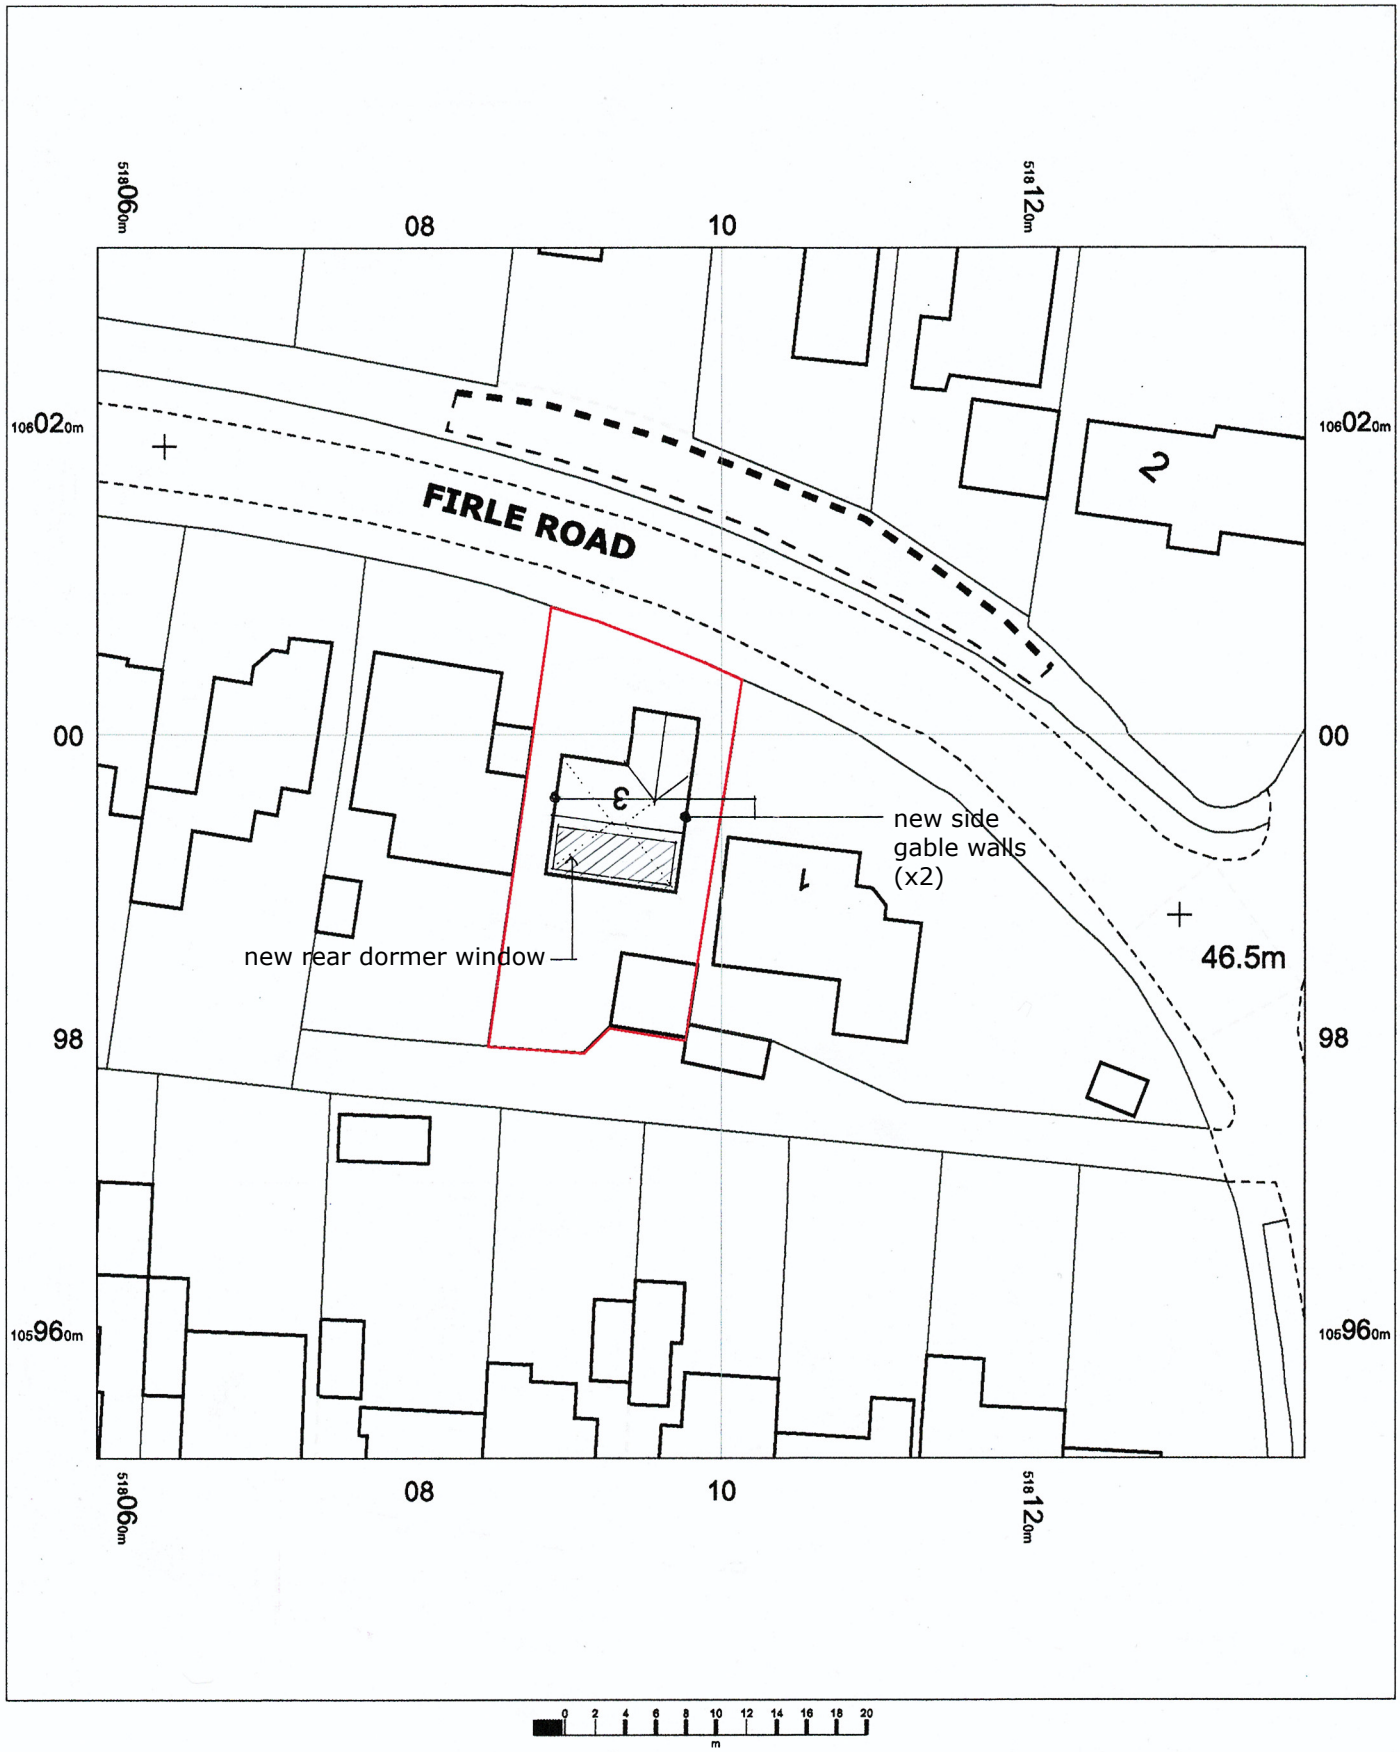

OS MasterMap 1250/2500/10000 scale
Tuesday, August 13, 2024, ID: CM-01179969
www.centremapslive.co.uk

1:500 scale print at A4, Centre: 518099 E, 105992 N

©Crown Copyright Ordnance Survey. Licence no. AC0000849896

N

Wayne Gander MCIAT
Chartered Architectural Technologist
98 Durrington Lane, Worthing,
West Sussex BN13 2RQ
M 07808 887896
E waynegander08@gmail.com

CHARTERED PRACTICE