


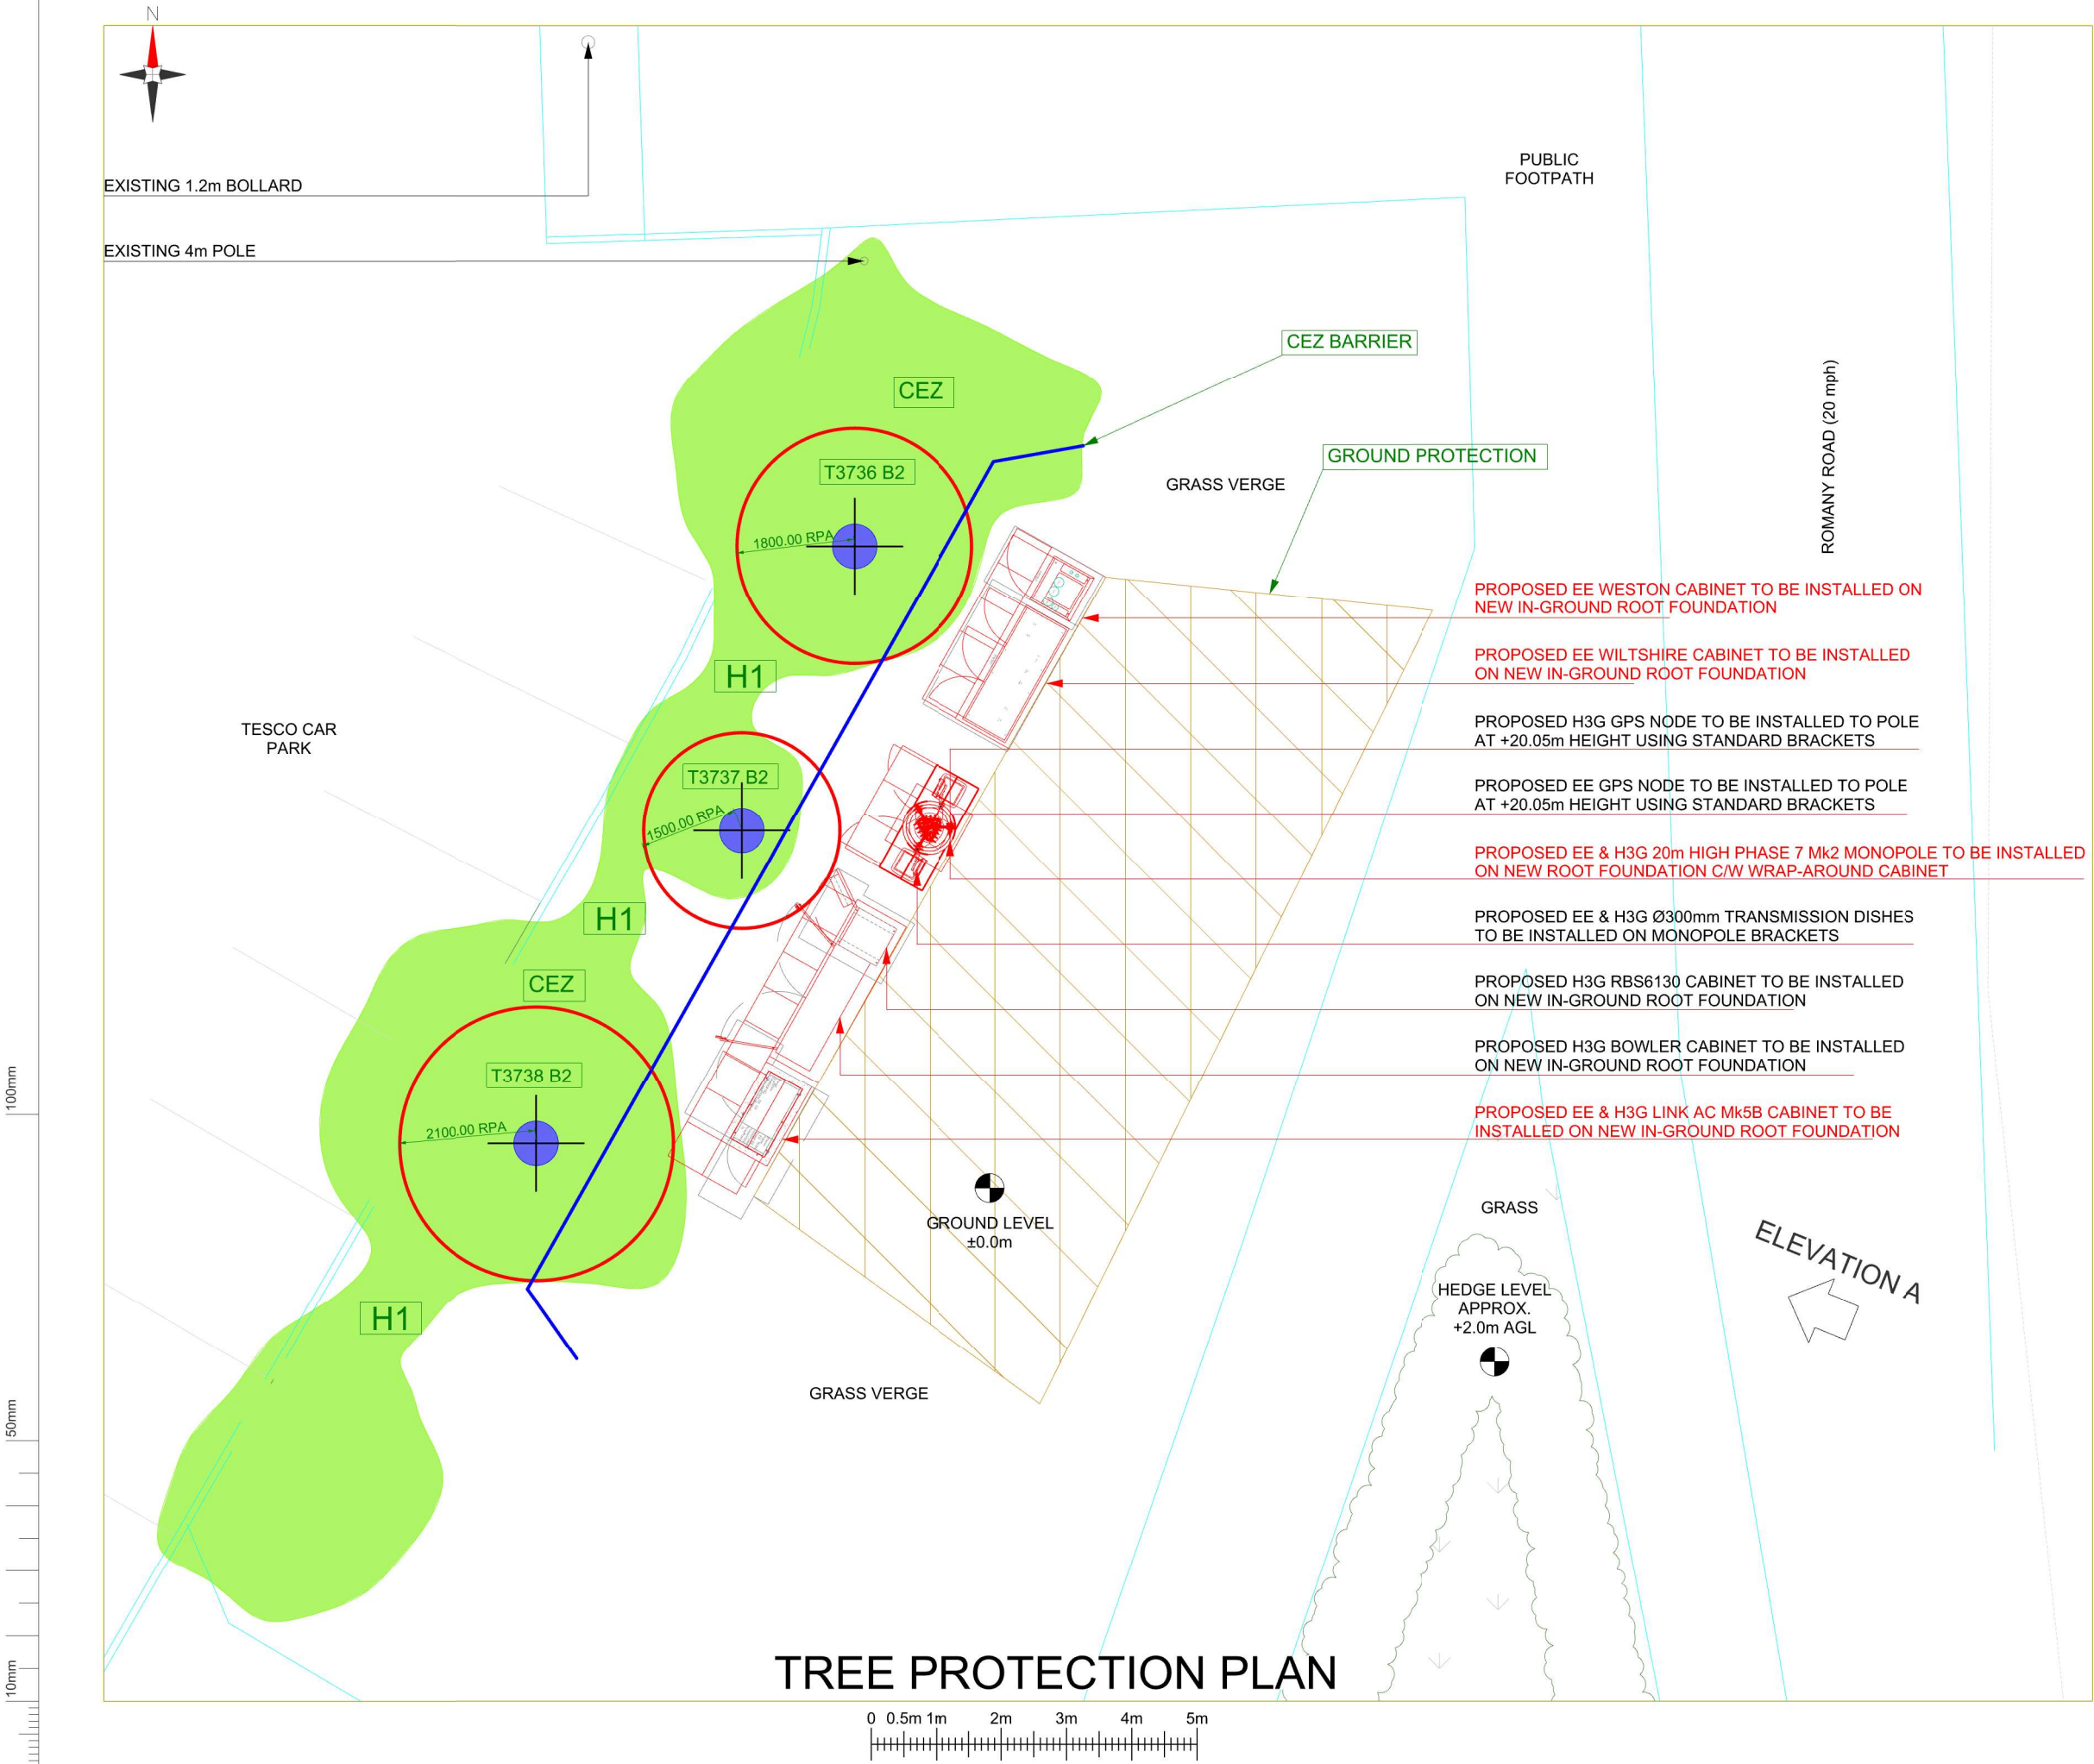

1. All dimensions are in mm unless otherwise noted.
2. Do not scale from this drawing.

Key:

- Tree Number
- Tree to be removed
- Category A tree
- Category B tree
- Category C tree
- Category U tree
- Crown Spread / Canopy
- Root protection Area (RPA)
- Construction Exclusion Zone Barrier (CEZ)
- Ground protection

Trinkle & Pearce Landscapes Ltd

Millhams, Brandish Street, Allerford, Minehead, Somerset TA248HR
Tel: 01643 863213 Mobile: 07870 738325
Email: tplandscapes@btinternet.com

Drawing Title:

TREE PROTECTION PLAN

Site Name:

TESCO DURRINGTON

Site ID:

1645236

Address:

TESCO DURRINGTON
NEW ROAD
WORTHING
WEST SUSSEX
BN13 3FJ

Scale:	Revision:	Date:
1:100 A3	R2	21/11/2025