




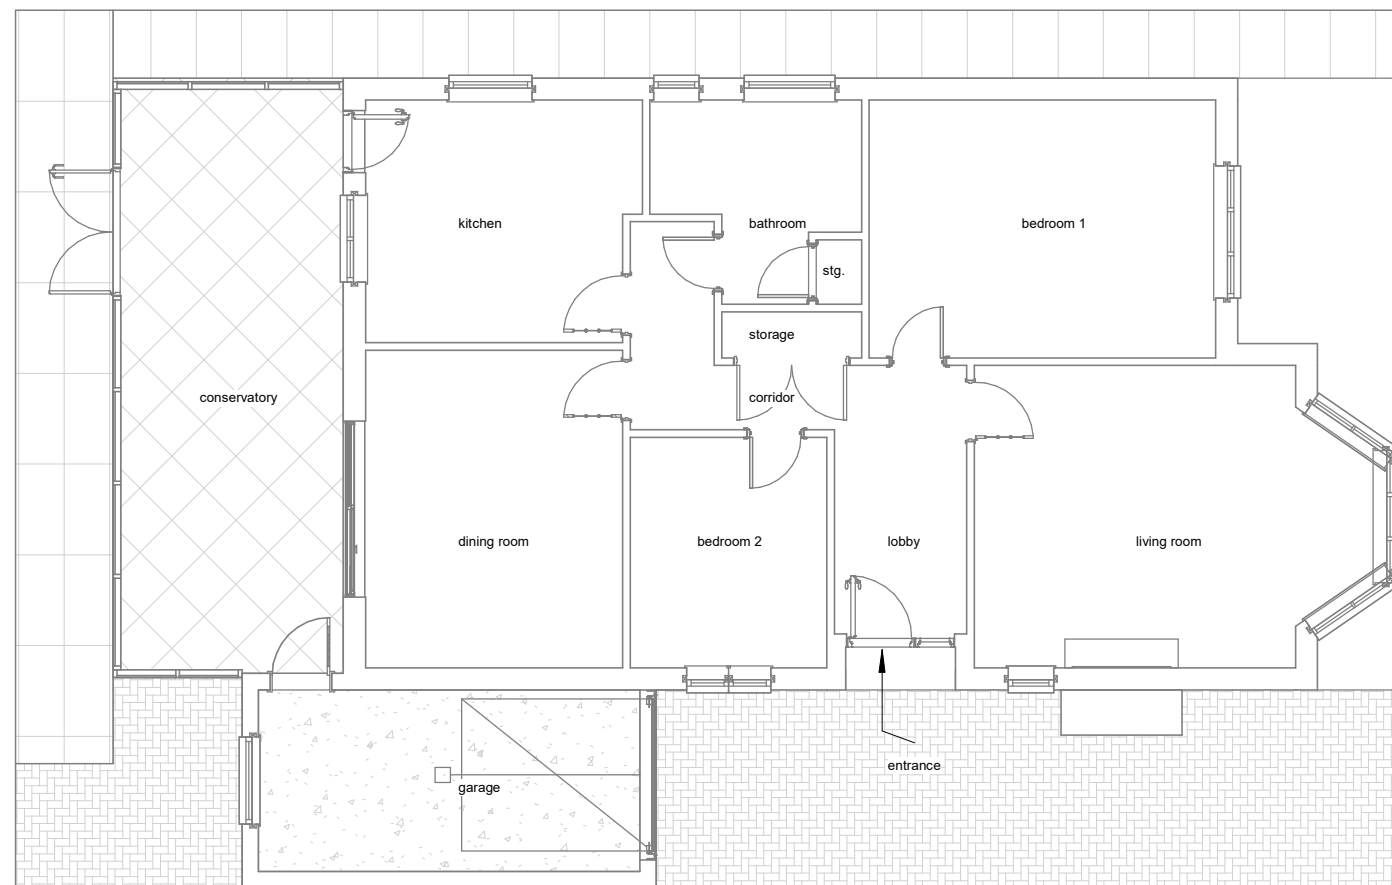

Existing Ground Floor

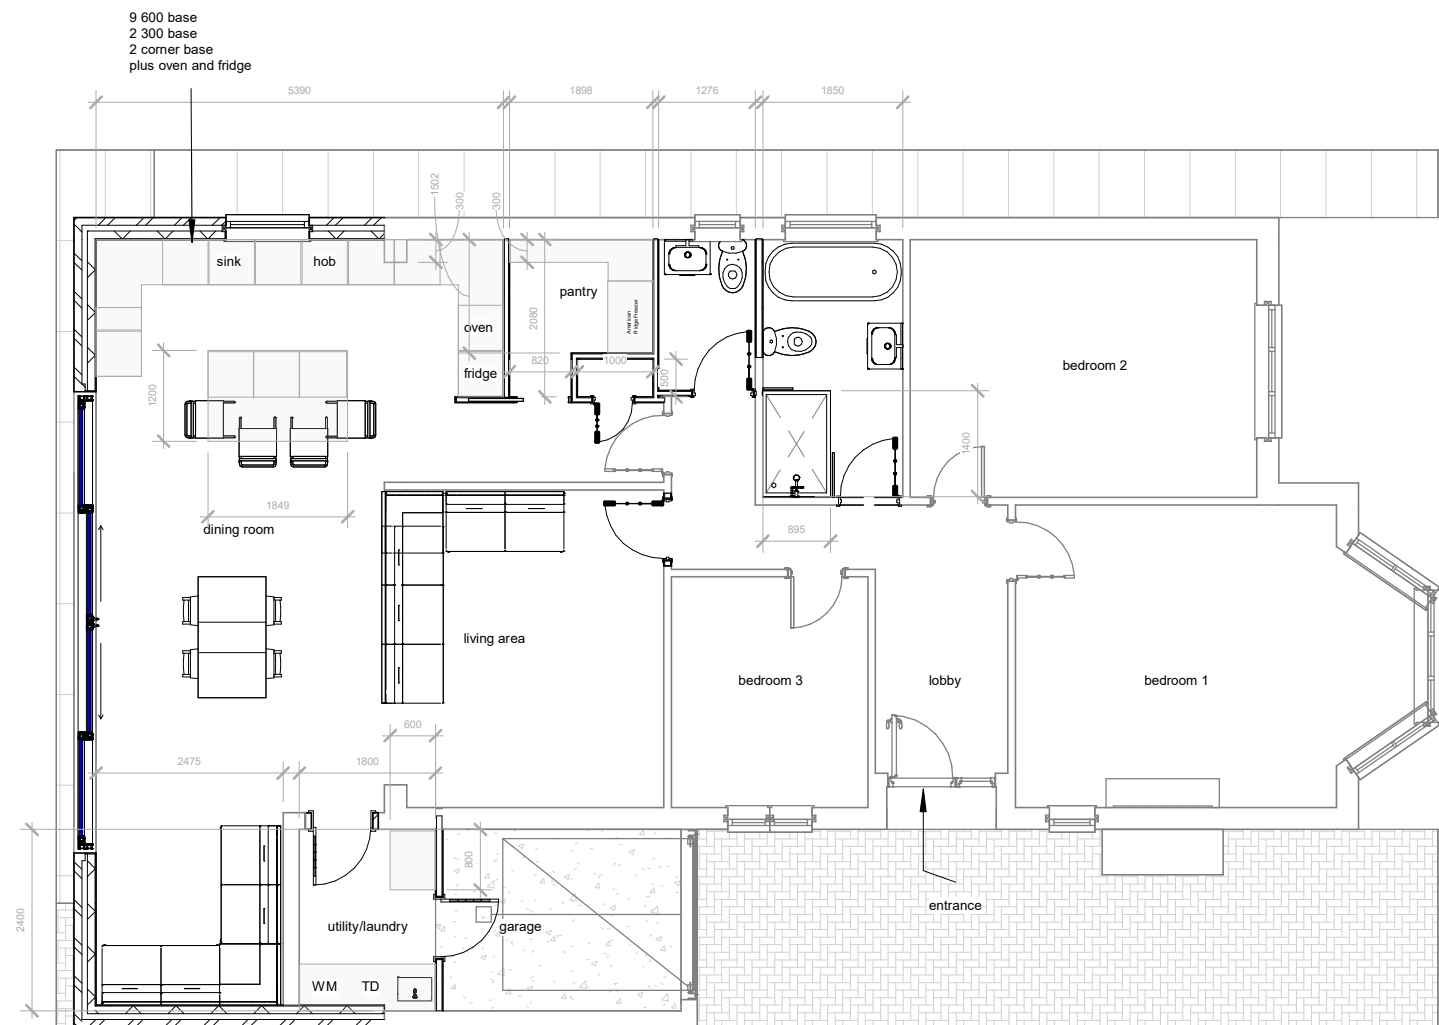

Proposed Ground Floor

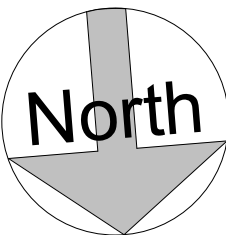

Parkers Design Limited - No.3 - PO9 6AH
 www.parkersdesign.co.uk
 info@parkersdesign.co.uk
 Tel: 07776 008822

1:500		50
1:200		20
1:100		10
1:50		5

All measurement to be checked on site prior to any comment

(C) Copyright of Parkers Design (Southern) Limited. Any reproduction of these drawings will require written authority from the copyright owner.

PROJECT		8 Walpole Avenue BN12 4PL		CLIENT		Haddow - rev1							
SHEET		Ground Floor		Date		Issue Date		Scale (@ A3)		1 : 100			
				Drawn by		SW		DRAWING NUMBER				REV	
				Checked by		SR		P 1					