
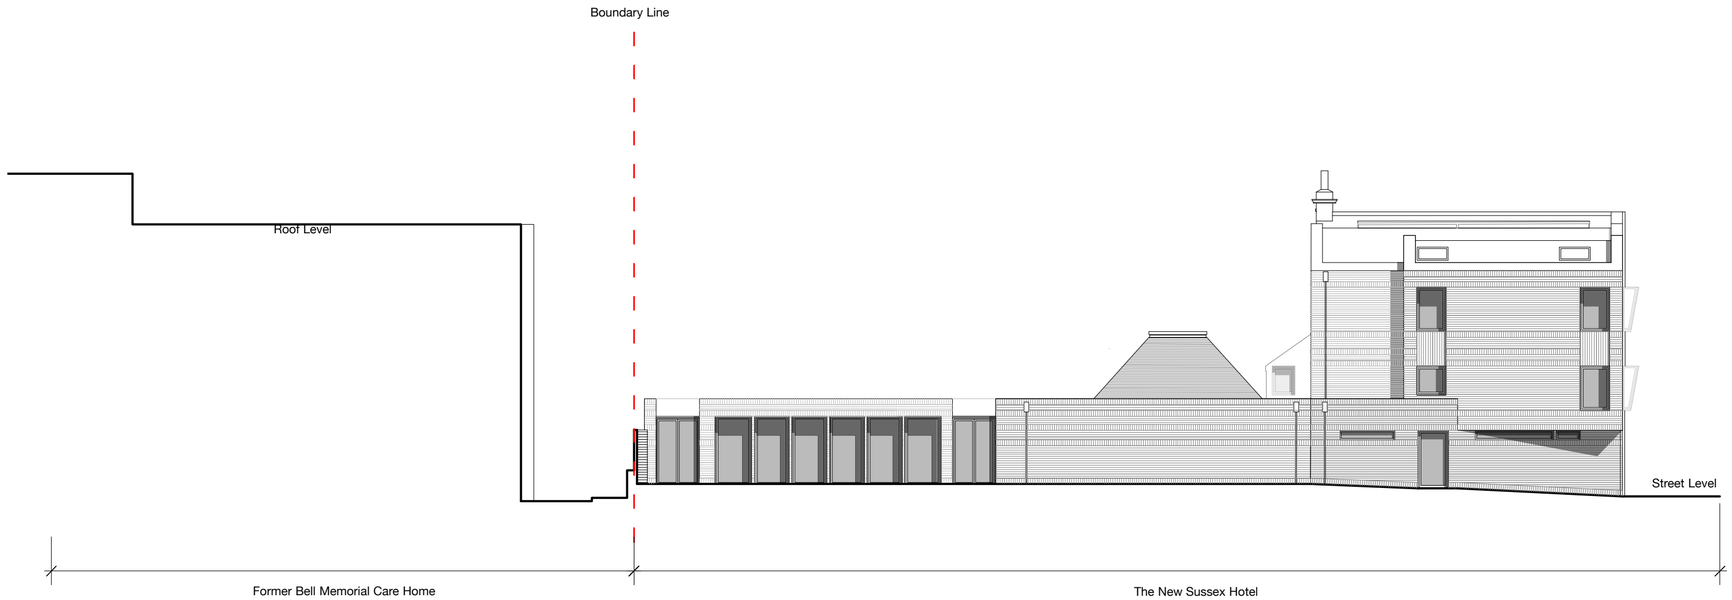


1 Proposed Long Garden Section & Elevation
1:150

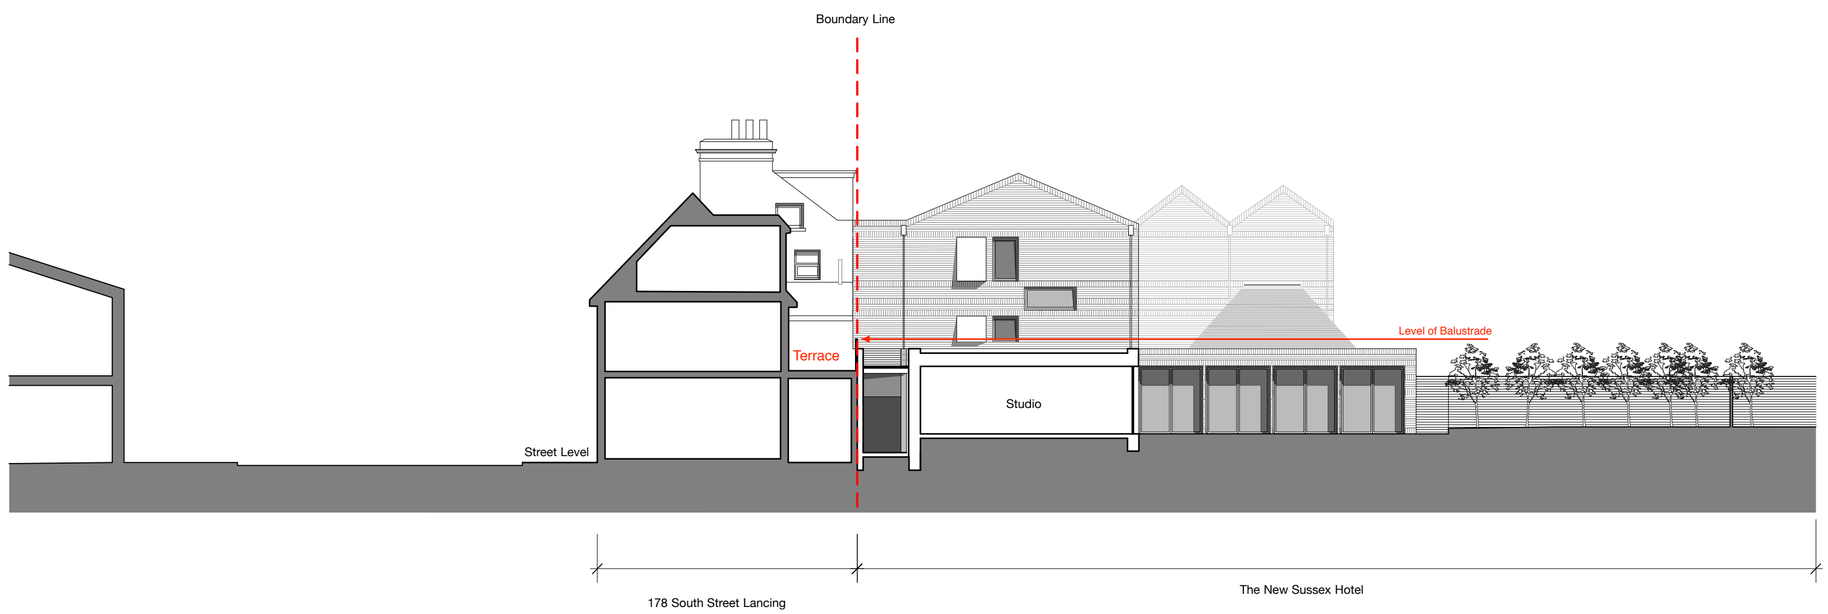

2 Proposed Long Street to Gym/Studio Section
1:150

drawing and design is copyright of Alter & company Ltd cannot be used or reproduced written consent. Do not use figured dimensions only. contractor is to site measure check dimensions prior to commencement of the works, ordering or fabrication. Use the drawing only for use specified.

Structural information is for illustrative purposes please refer to

0 1 2 3 4 5 M

ALTER & COMPANY
Address: Studio 1c, 11 Jew Studio, Brighton., BN1 1UT
Email: info@alterandcompany .com
Website: www.alterandcompany .com

Project: The New Sussex Hotel
Client: Fiona and Andrew Kempa
Drawing title: Proposed Long Garden Section & Elevation
Scale: 1:150 @ A2 Date: June 2017
Project number: AC010 Rev:
Status: Planning Drawing number: 0026

Rev Date Reason Person
/ 00/00/0000 / /