0 1 2 3 4 5 6 7 8 9 10 1:50 @A3

PLAN 3 OF 4

The owner is required to serve a party structure notice as required under The Party Wall etc Act 1996

[redacted] FIRST FLOOR PLAN 1:50

PLANNING DRWG ONLY

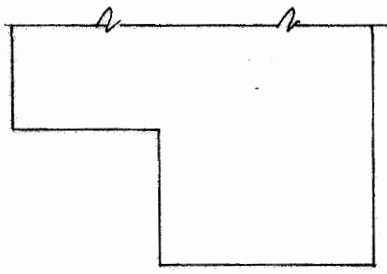

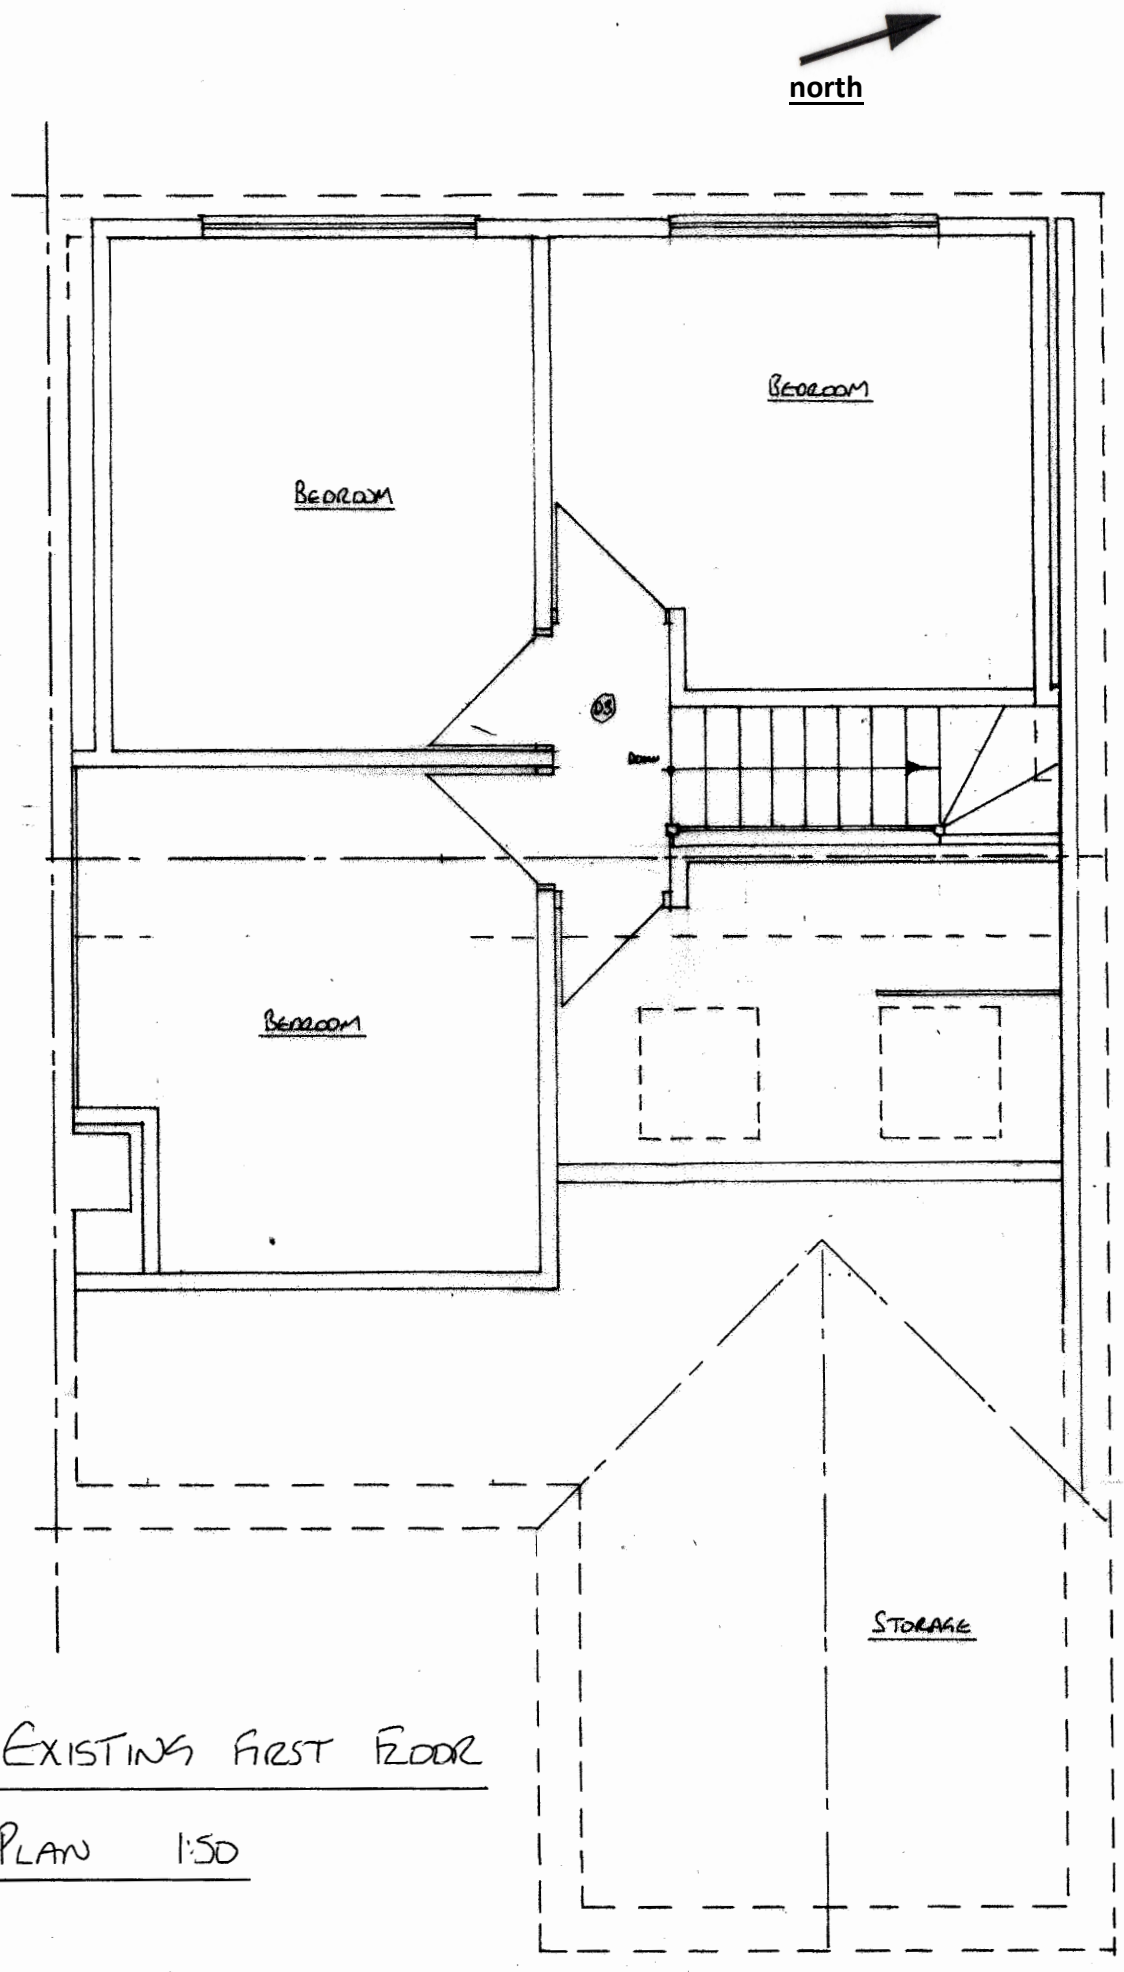

EXISTING FIRST FLOOR

PLAN 1:50

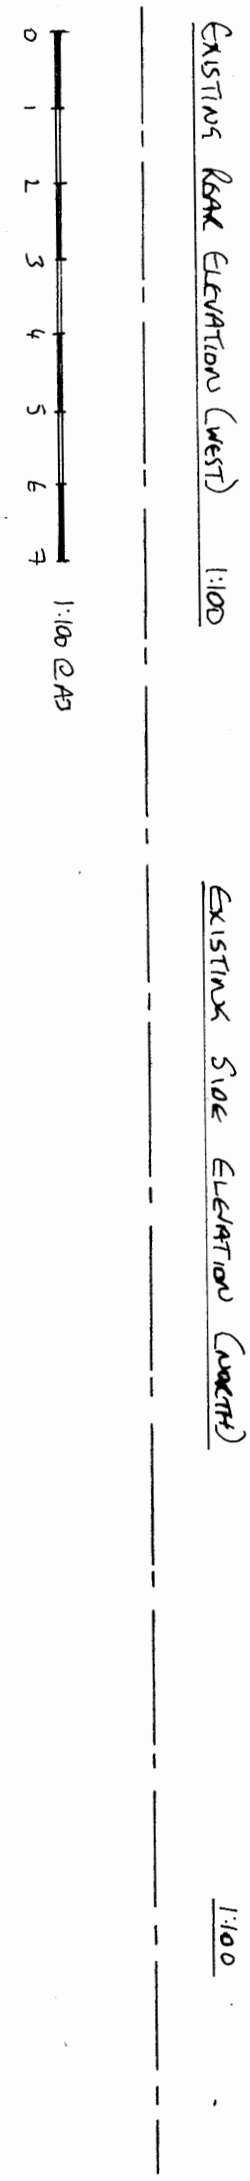

EXISTING REAR ELEVATION (WEST) 1:100

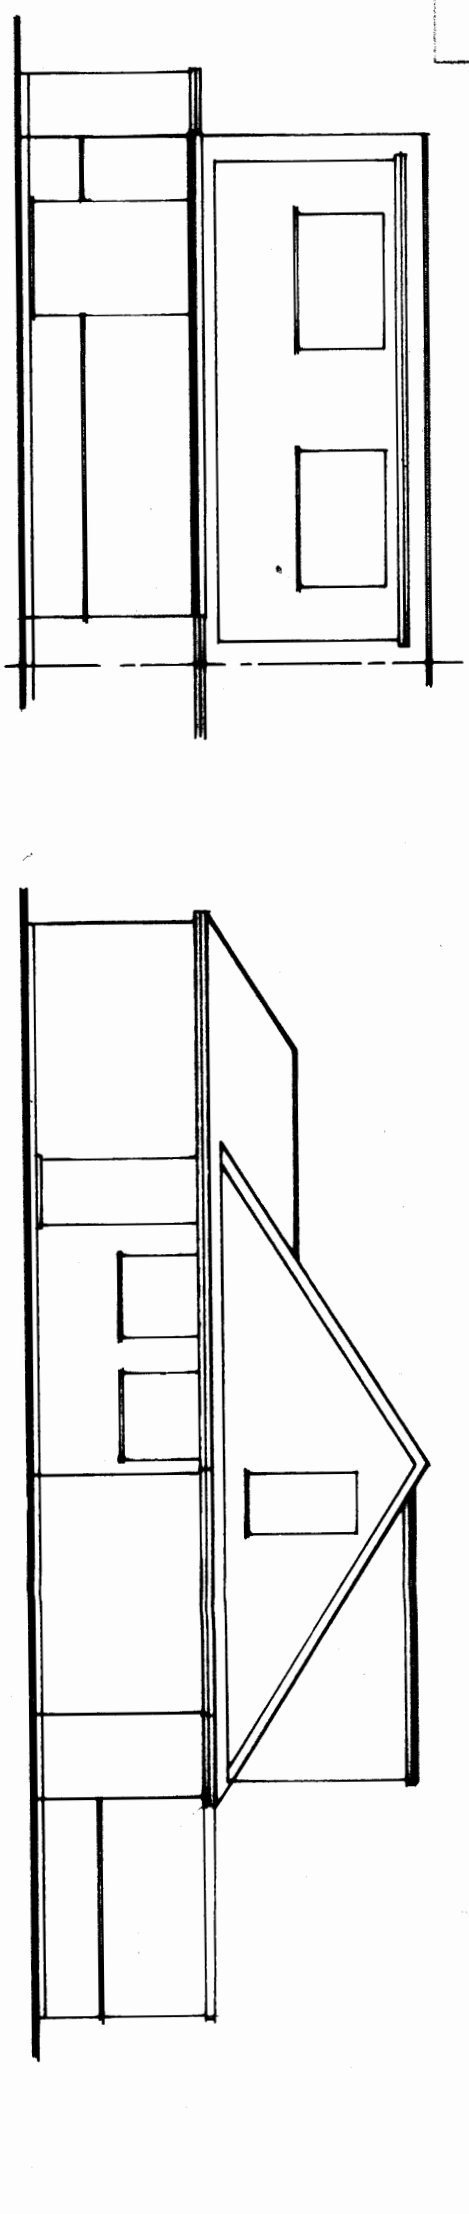

EXISTING SIDE ELEVATION (NORTH)

1:100 @A3

1:100

S. Barrett C.Build E, CABE **Architectural & Party Wall Services** bsbpartywalls@yahoo.co.uk 07519 384248	***86 Abbey Road Lancing, BN15 0AD***	***Rear Extension & Loft Conversion***	CLIENT: MR FUNNELL DATE: January 2020 DRAWING NO. BSB/20/748/3/A/PLAN	A3