

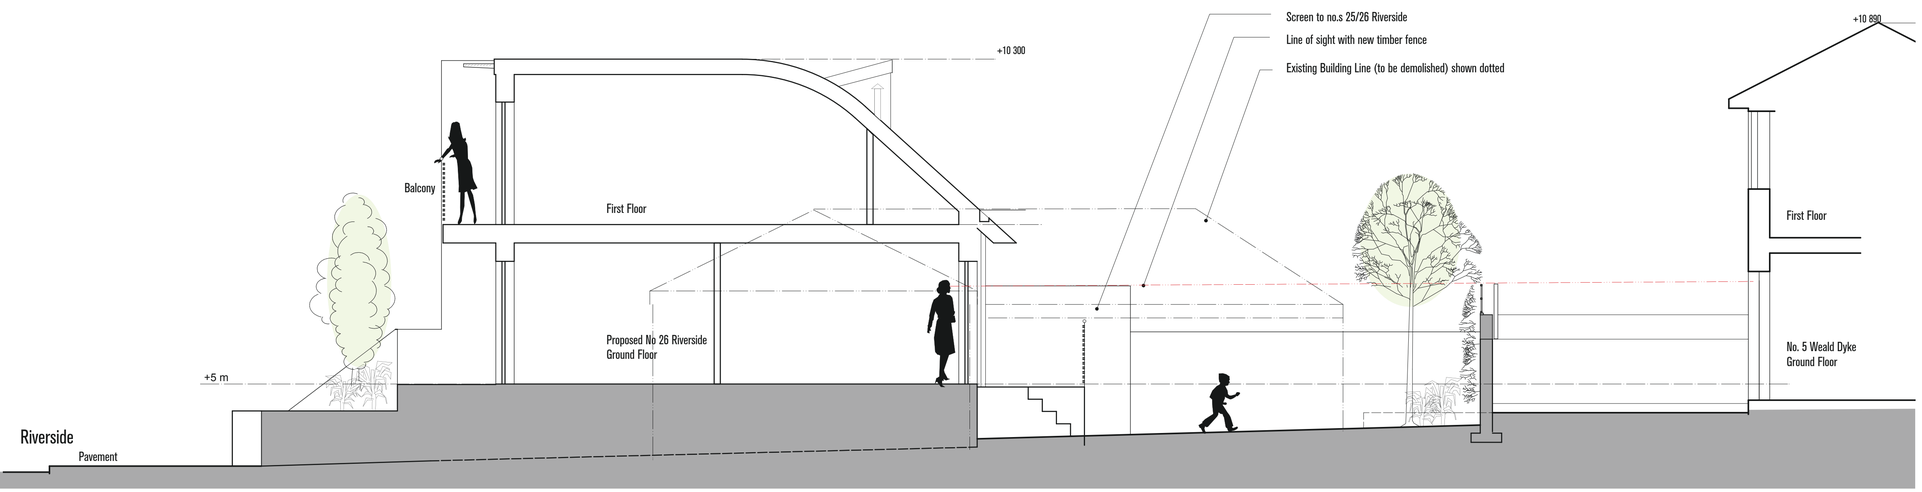



Section through No 26 Riverside

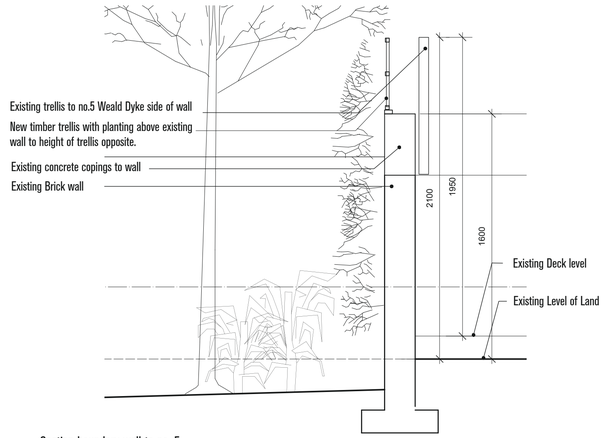


Section boundary wall to no. 5 Weald Dyke. (1:20 scale)

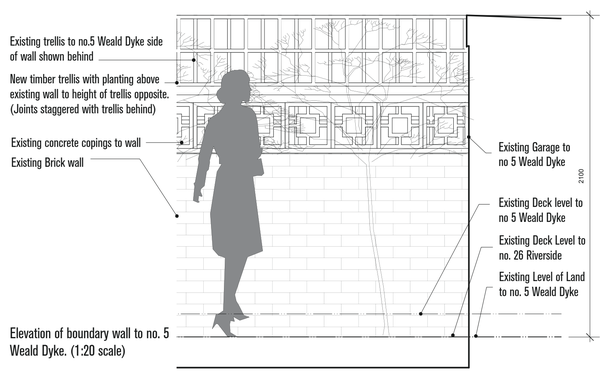

Elevation of boundary wall to no. 5 Weald Dyke. (1:20 scale)

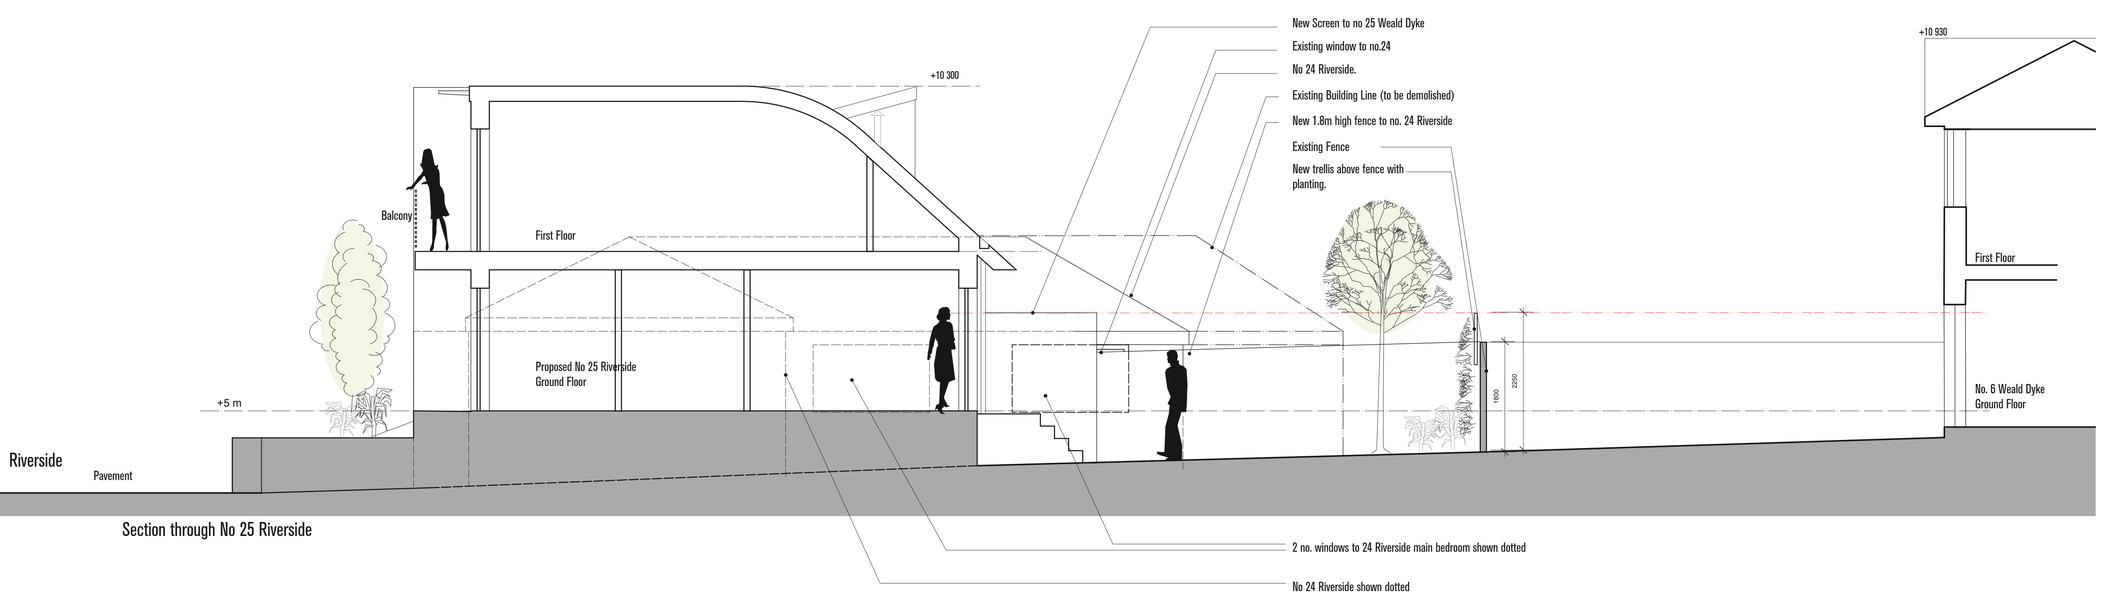

Section through No 25 Riverside

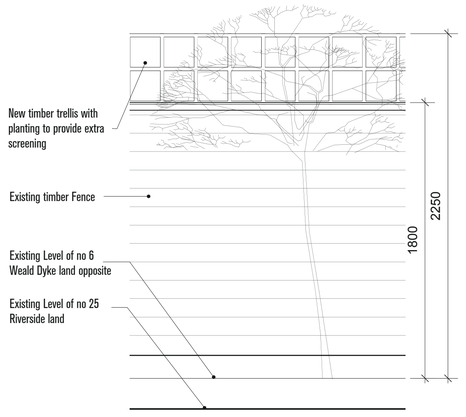

Elevation of boundary wall to no. 6 Weald Dyke. (1:20 scale)

sawkings + norton architects
architecture + design + management

revisions and notes
A terrace amended, sightlines & fence added
B Fence detail added
C Fence elevation added
D Fence elevation added

sawkingsnorton copyright 2011. This drawing must not be reproduced in part or whole without prior written consent. Do Not scale from this drawing. Check and confirm all dimensions on site prior to commencing work. IF IN DOUBT ASK.

25 Riverside. Shoreham-by-Sea.

PLANNING ISSUE

1 The Quarry, Betchworth, Surrey RH3 7BY T 01737 845580 F 01737 844748 E admin@sawkingsnorton.com W www.sawkingsnorton.com

drawn by	scale	no	title
MN	1:50@A1	204 D	Sections
checked by	date	file reference	client
-	24/11/2011	A2180	Green Homes Southeast Ltd