


Crown Copyright. Licence number 100047474.

SITE LOCATION PLAN 1:1250

NORTH

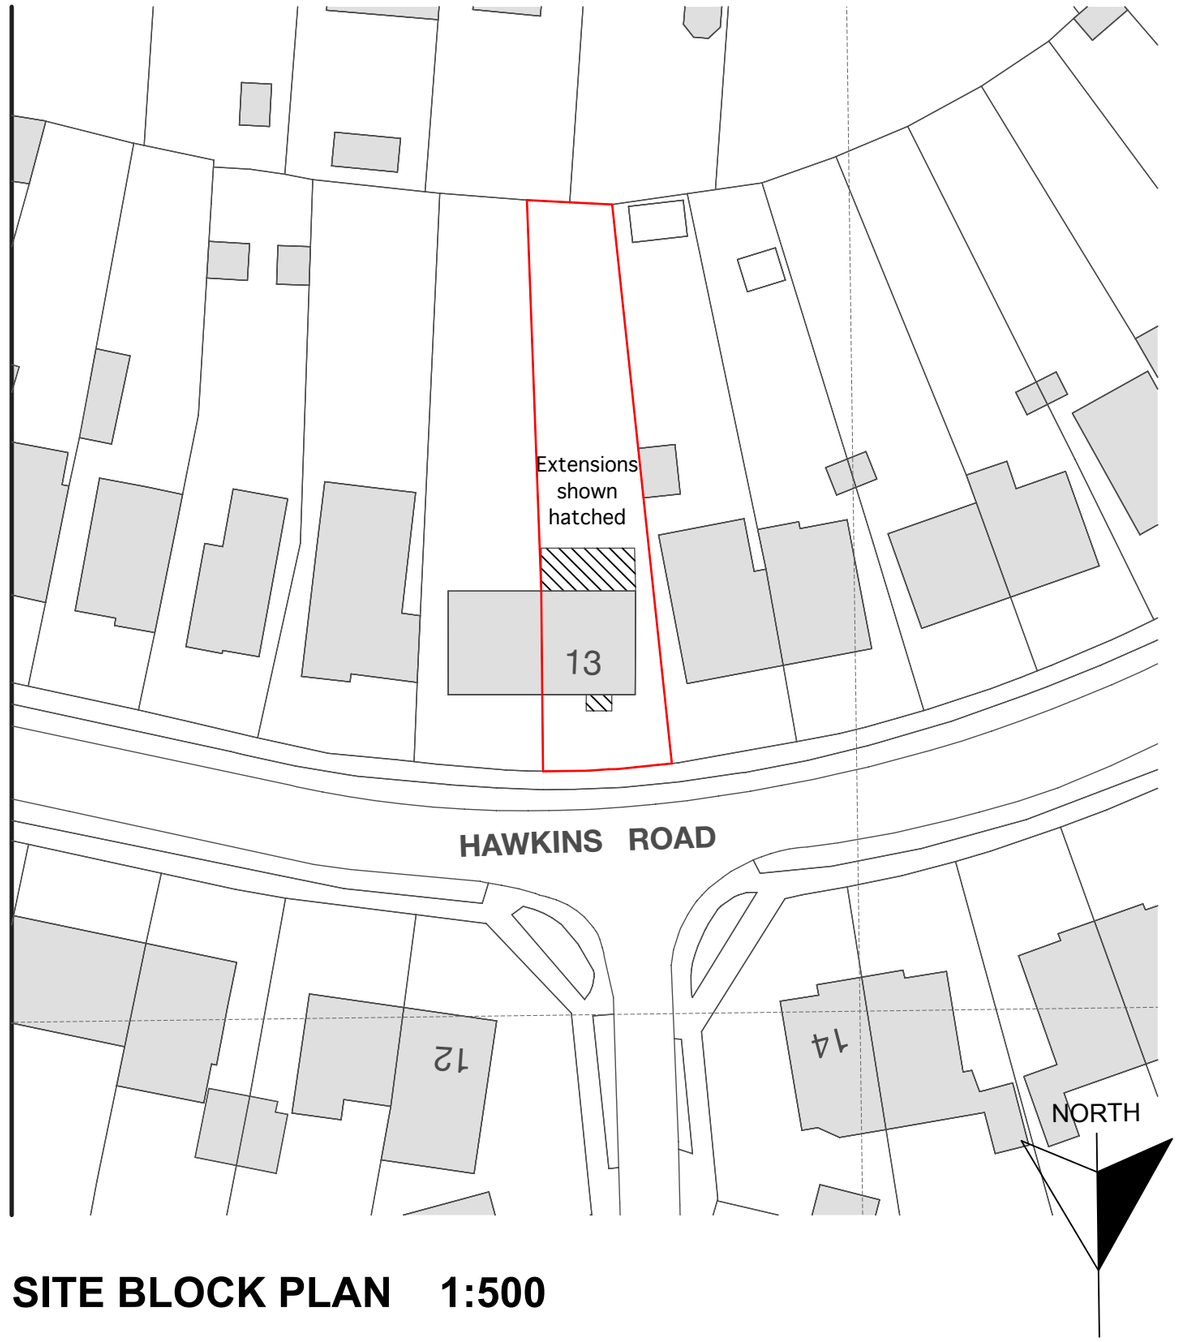

SITE BLOCK PLAN 1:500

BACS Beckett Architectural & Consultancy Services Ltd	Stuart Beckett, BSc (Hons) ICIOB Architectural Technician t: 07879 418520 e: beckettarchitectural@hotmail.com www.beckettarchitectural.co.uk	Revisions: Rev A - 15:02:22 - Extension reduced by 0.5m, from 4.0m to 3.5m.	Scheme: **13 Hawkins Rd, Shoreham-by-Sea, BN43 6TJ** Title: **Site Location Plan & Block Plan**	Drawn By: SRB Date: JAN 2021 Date plotted: 15/02/2022	Scale: 1:500, 1:1250 @ A3 Drawing Number: **2132-001A**