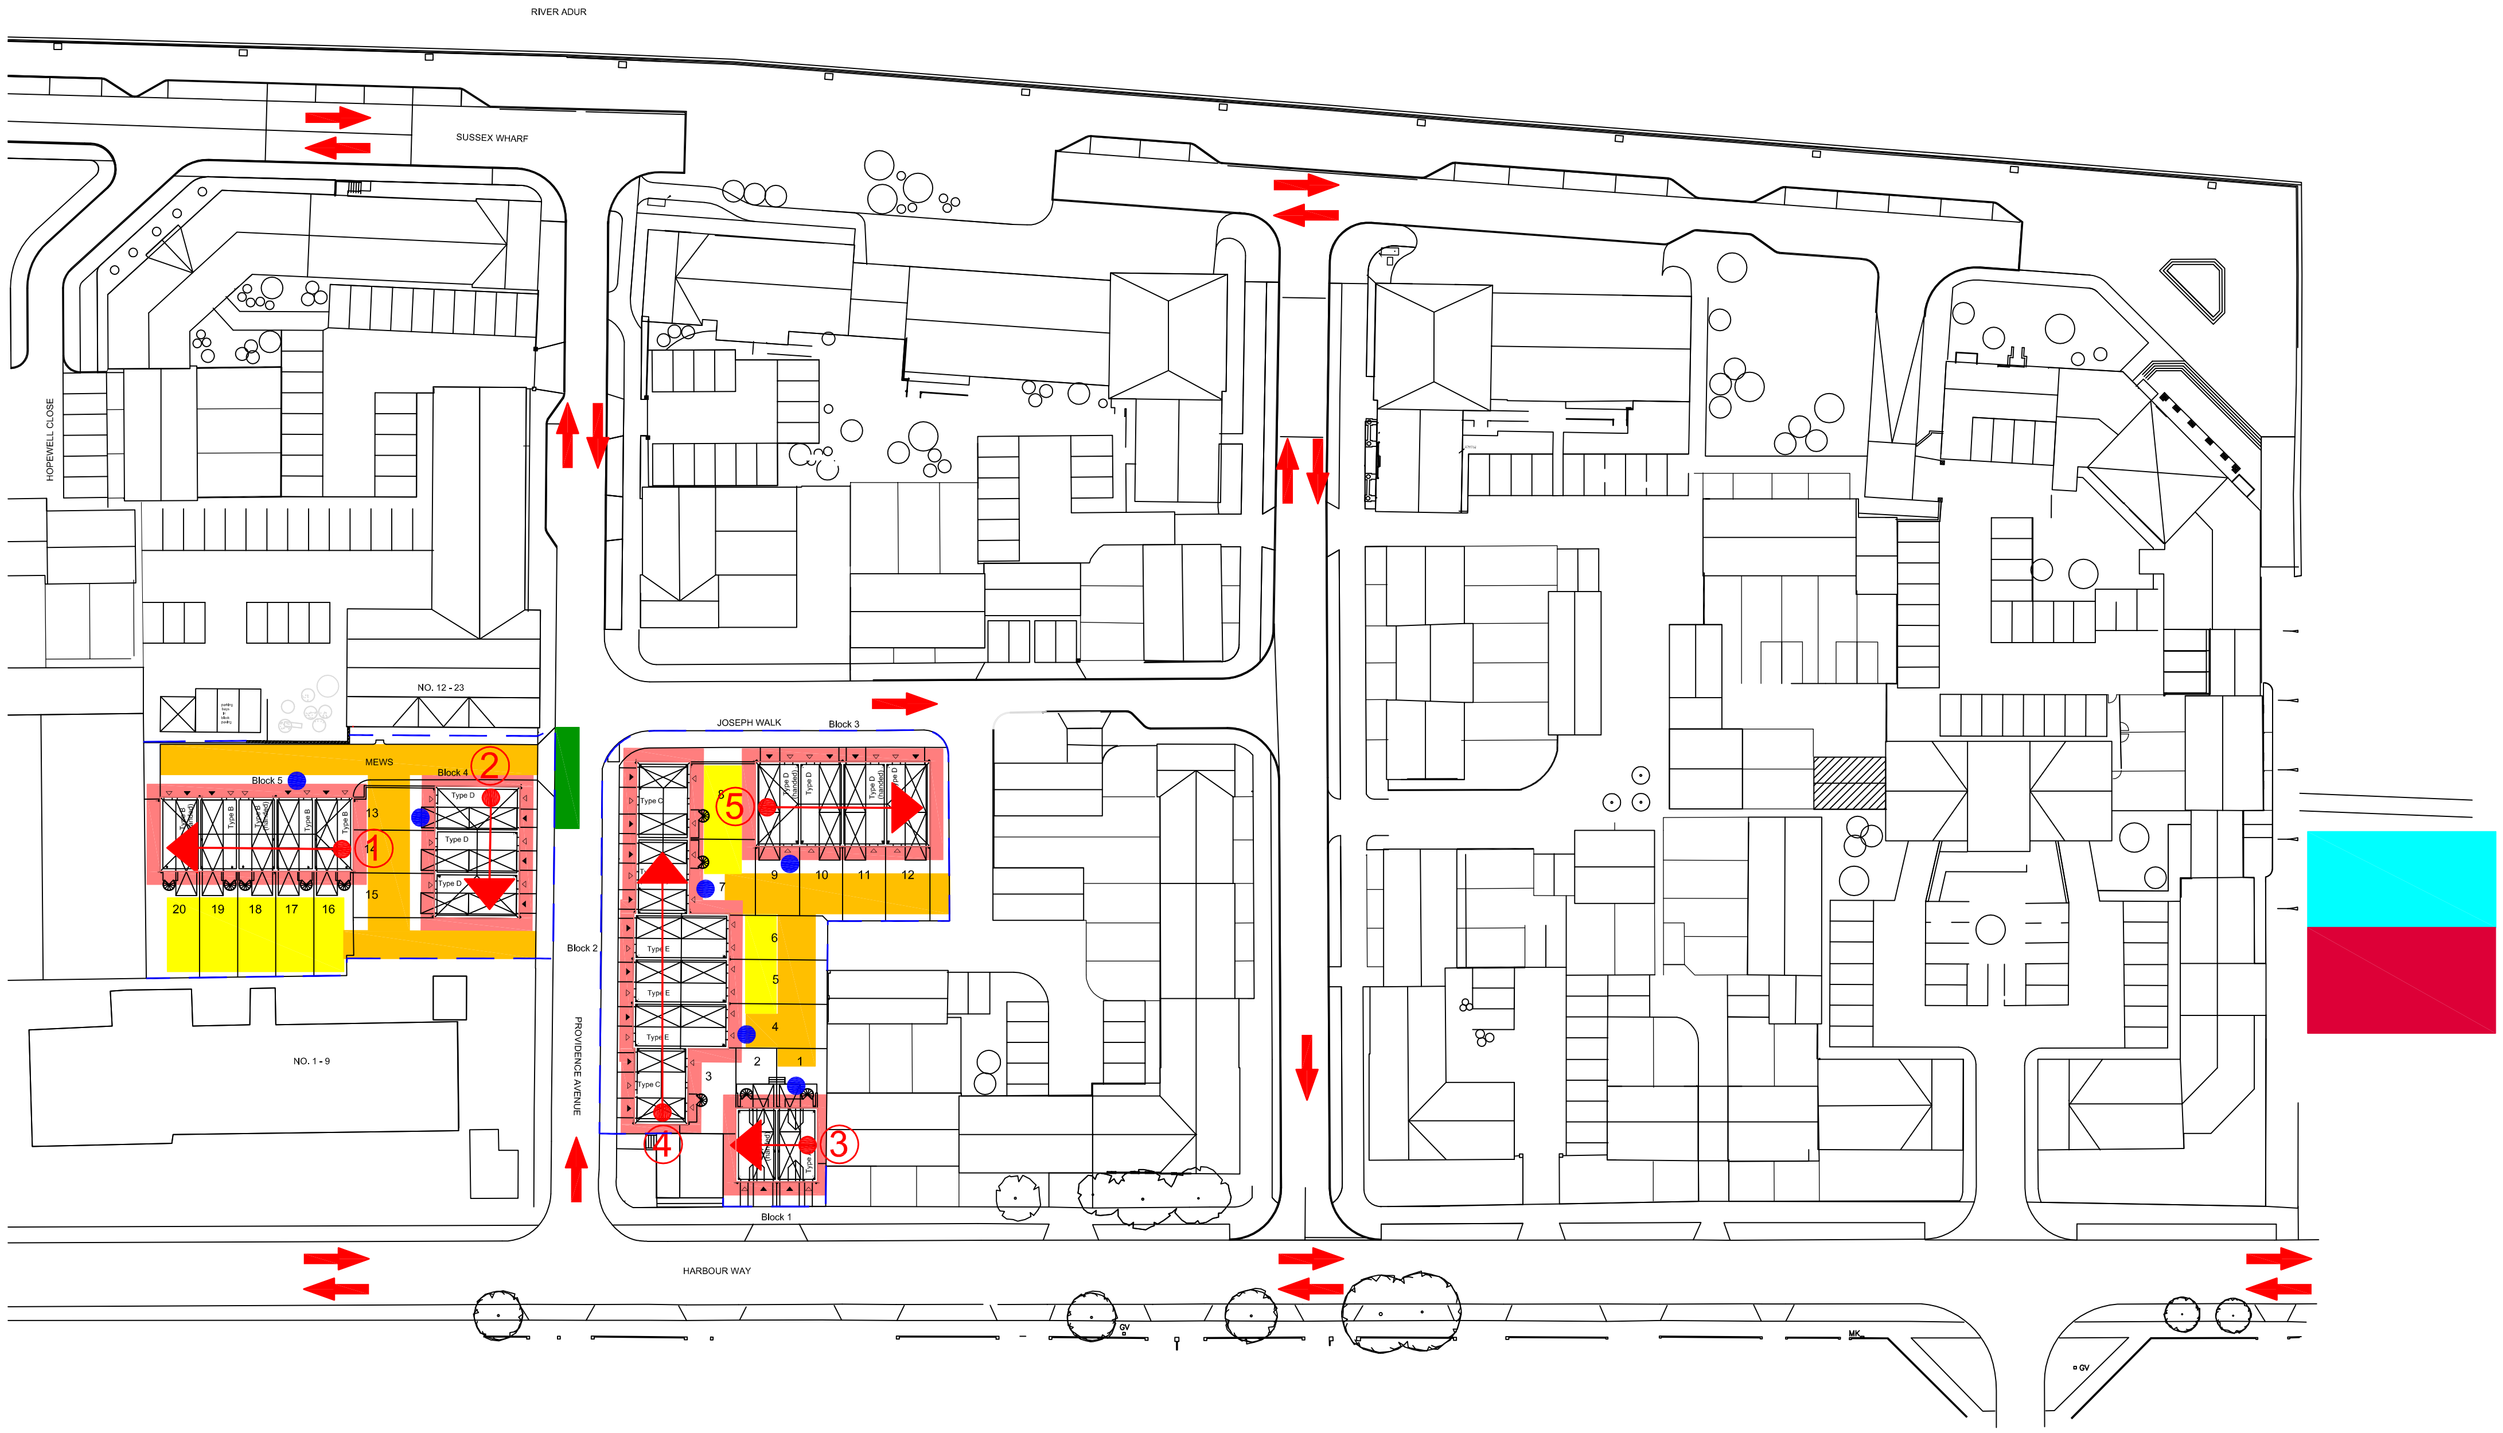


LEGEND

- BUILD ROUTE
- TRAFFIC ROUTES
- LOADING BAYS
- 2.4M HOARDING FENCE
- SITE OFFICE/COMPOUND
- TRADE CAR PARK
- STORAGE AREA
- SCAFFOLD AREA
- HAUL ROAD
- WHEEL WASH
- SALES AREA

Rev		
A	Wheel wash location confirmed and traffic route changed to one way.	08-08-11

PROJECT
PHASE 3, HARBOUR WAY,
SHOREHAM-by-SEA

DRAWING
TRAFFIC MANAGEMENT PLAN

SCALE	DATE	DRAWN BY
1:500	03-05-11	TWSE

DRAWING NUMBER
396-TMP-500
A

TAYLOR WIMPEY SOUTH EAST
WEALD COURT
101-103 TONBRIDGE ROAD
HILDENBOROUGH
KENT, TN11 9HL
TEL: 01732-836000
FAX: 01732-836030

Taylor Wimpey