
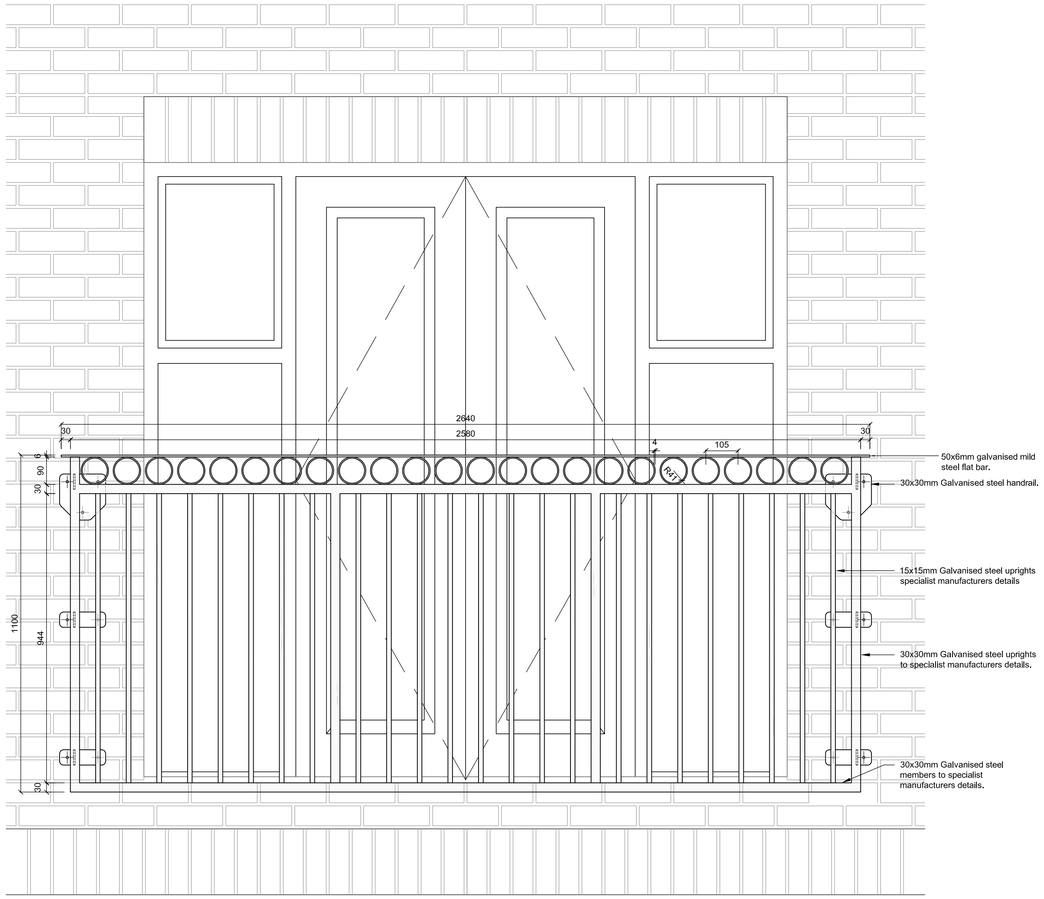



Typical Juliet Balcony Elevation Detail

Scale 1:10

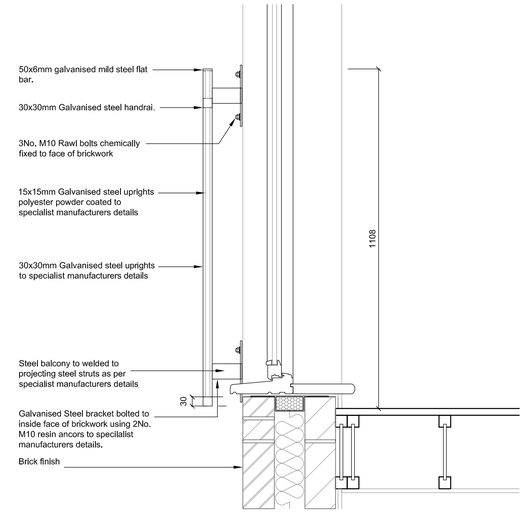


Juliet Balcony Detail 1-1

Scale 1:10

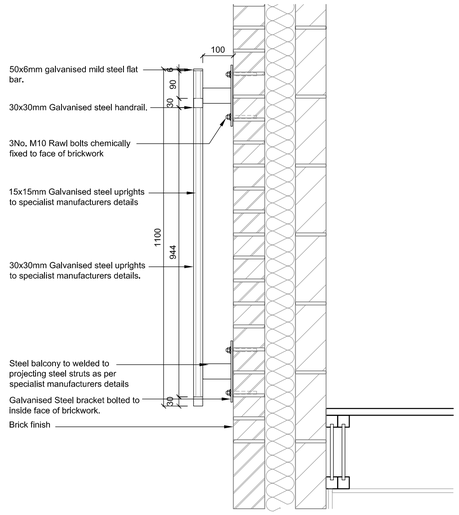

Juliet Balcony Detail 2-2

Scale 1:10

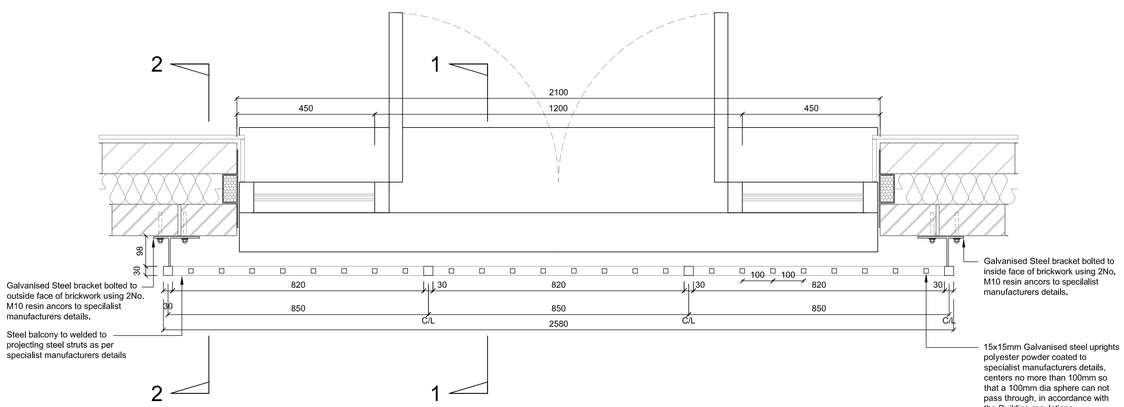

Juliet Balcony Detail (Plan)

Scale 1:10

No.	Date	Amendment	Initials	No.	Date	Amendment	Initials
B	05.04.11	Amended to clients comments.	PE				
A	08.04.11	Issue for Tender	IP				

Client : **Taylor Wimpey South East**

Project : **HarbourWay, Shoreham -By -Sea, Phase 3**

Drawing : **Balconette Details**

Scale : **1:10 @ A1**

Date : **April 2011**

Status : **Tender**

Dwg No : **396-A-059**

Rev.: **B**

GRAFIK

Grafik Architecture

Station Court
Radford Way
Billericay
Essex CM12 0DZ

T +44 (0)1277 658 233
F +44 (0)1277 658 234

Zetland House
Unit E Ground Floor
5-25 Scrutton Street
London EC2A 4HJ

T +44 (0)20 7749 7700
F +44 (0)20 7739 7502

info@grafikuk.com
www.grafikuk.com

© THIS DRAWING IS THE COPYRIGHT OF GRAFIK ARCHITECTURE. It shall not be in any way used or reproduced without their prior written consent. All dimensions are to be checked on site or in the workshop prior to commencing any work. Work only to figured dimensions. Any discrepancies are to be reported to the Architect.

W:\Job 396 Harbour Way Shoreham PHASE 3\DRAWINGS\ARCHITECTS\New Plans\Balconette