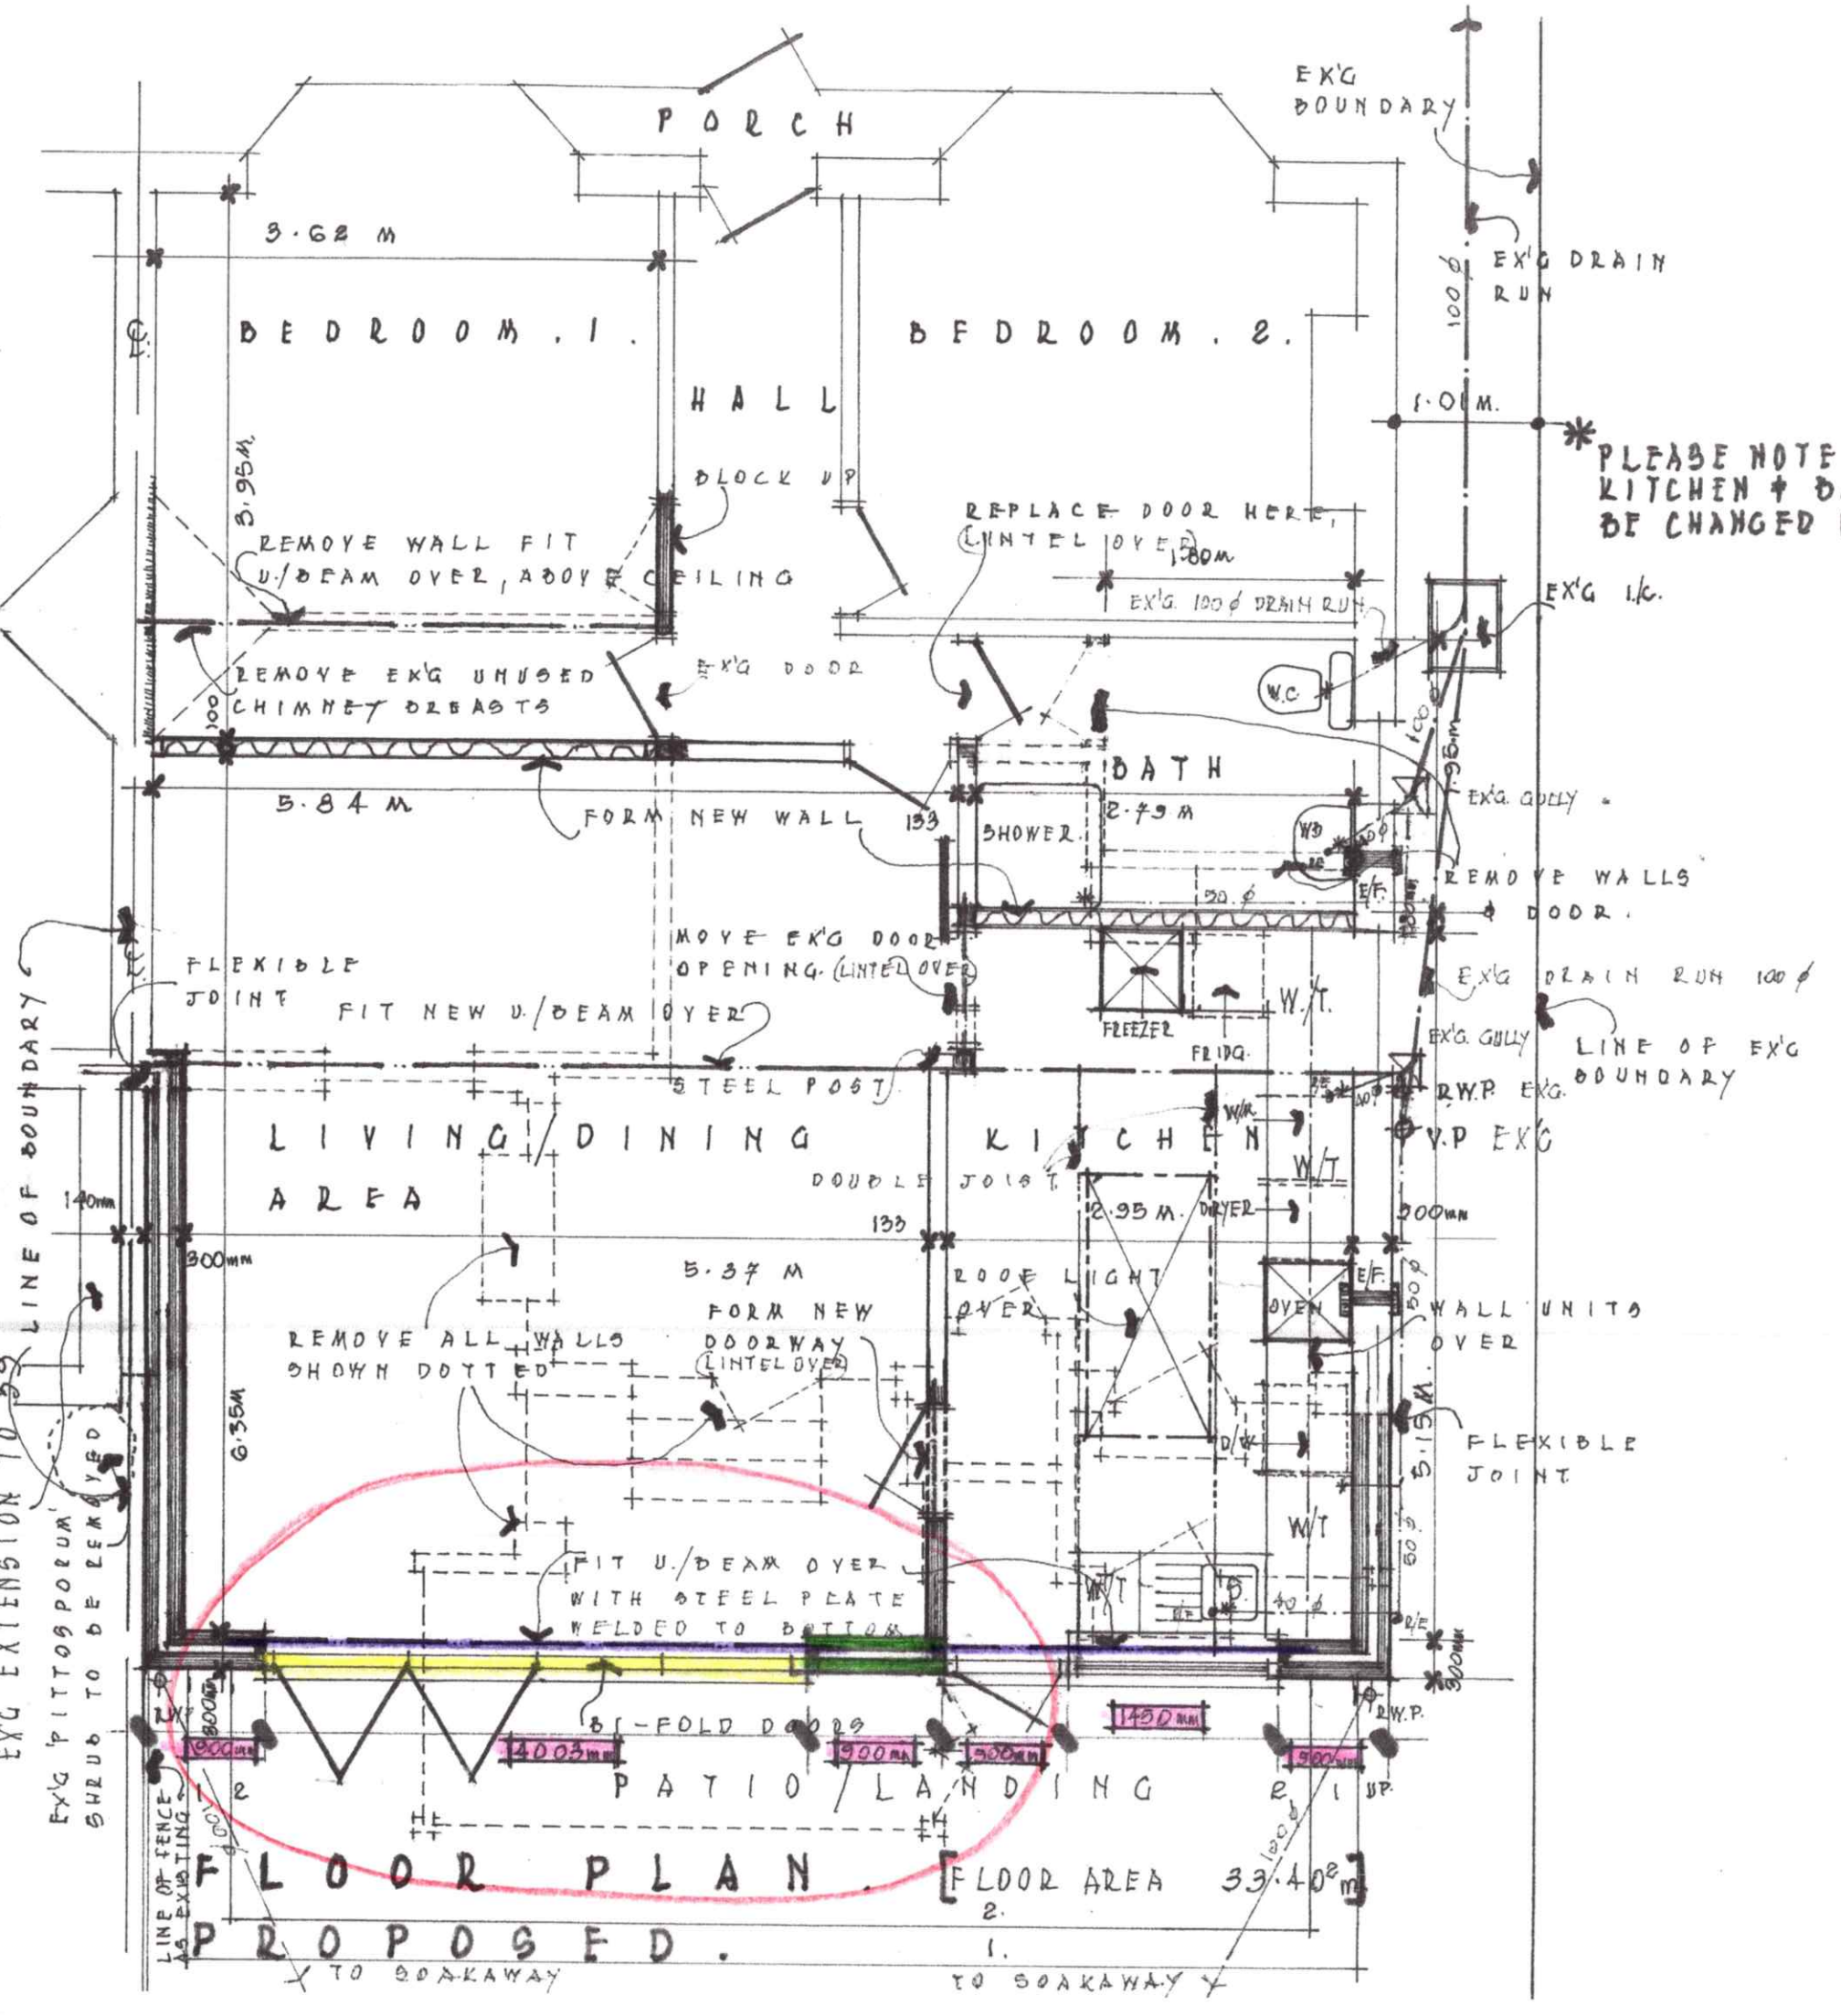


ALL DIMENSIONS TO BE CHECKED & CONFIRMED ON SITE .

DRAWINGS MUST BE READ IN CONJUNCTION WITH CONSTRUCTION NOTES , AT ALL TIMES .

ENGINEERS CALCULATIONS & DETAILS MUST BE COMPLIED WITH & OVER RIDE ANY DETAILS SHOWN ON DRAWINGS .

FOR Ms. N. EVERETT.

FLOOR PLAN 'AS PROPOSED'.

37 BERRIDALE DRIVE.
SOMPTING BN15 0DJ

[AMENDED 16/04/20 G.F.D]

DRG: 20/01/1a
SCALE: 1/50. M.
DATE: FEB! 2020.

GORDON. F. DIXON
19, DERWENT DRIVE
GORING-BY-SEA. WORTHING.
WEST SUSSEX. BN12 6LA.
0785-7648-744.