
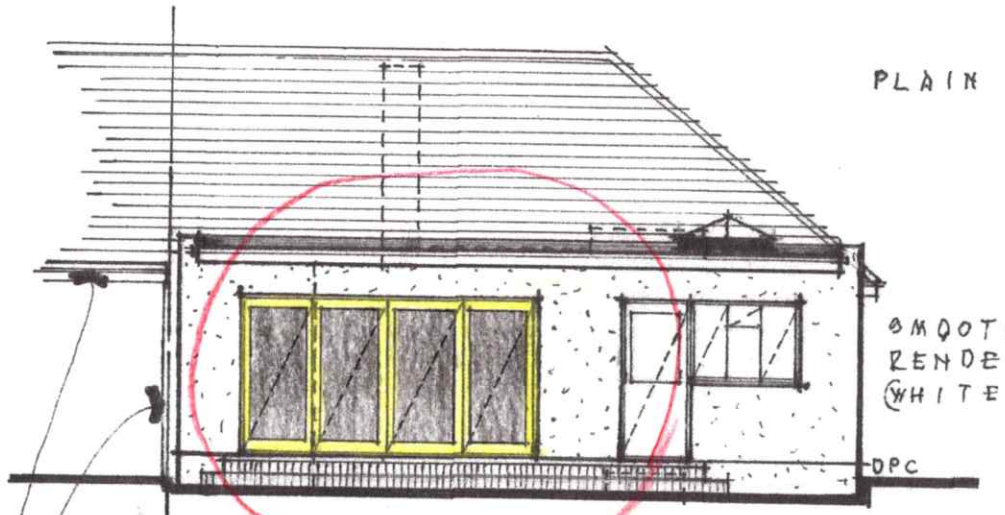


REAR (WEST)
ELEVATIONS


EX'G. EXTENSION TO
Nº 39, WITH FLAT ROOF

PLAIN TILES TO ROOF

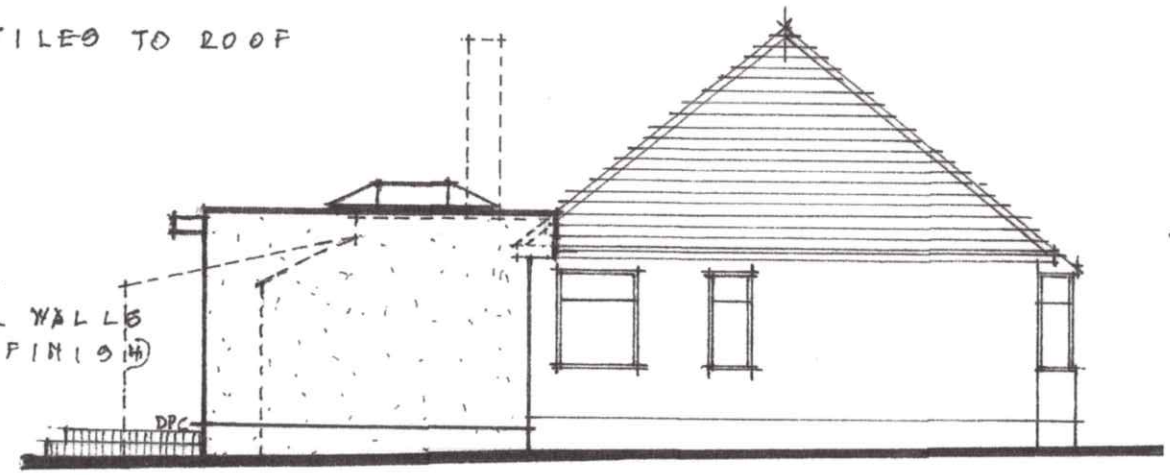

SIDE (SOUTH)

EXISTING WALLS ARE
PEBBLE DASH FINISH,
PAINTED WHITE.
#THIS TO BE MADE
"SMOOTH FINISH", SHORTLY.

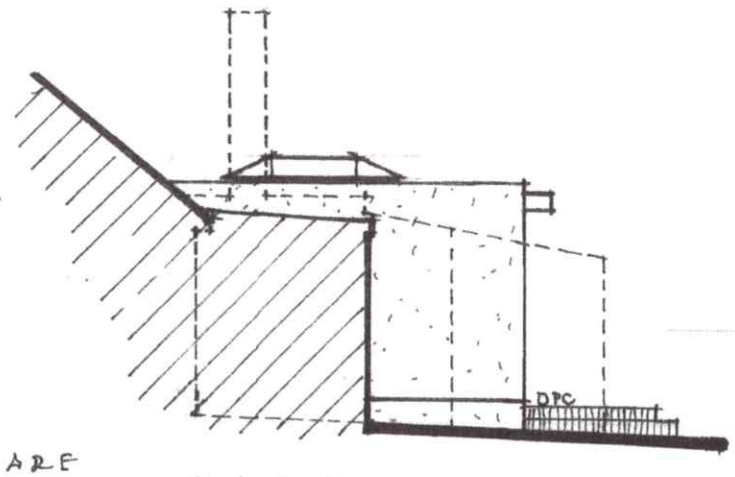


SIDE (NORTH)

ALL DIMENSIONS TO BE CHECKED & CONFIRMED ON SITE .

DRAWINGS MUST BE READ IN CONJUNCTION WITH CONSTRUCTION NOTES, AT ALL TIMES .

ENGINEERS CALCULATIONS & DETAILS MUST BE COMPLIED WITH & OVER RIDE ANY DETAILS SHOWN ON DRAWINGS .

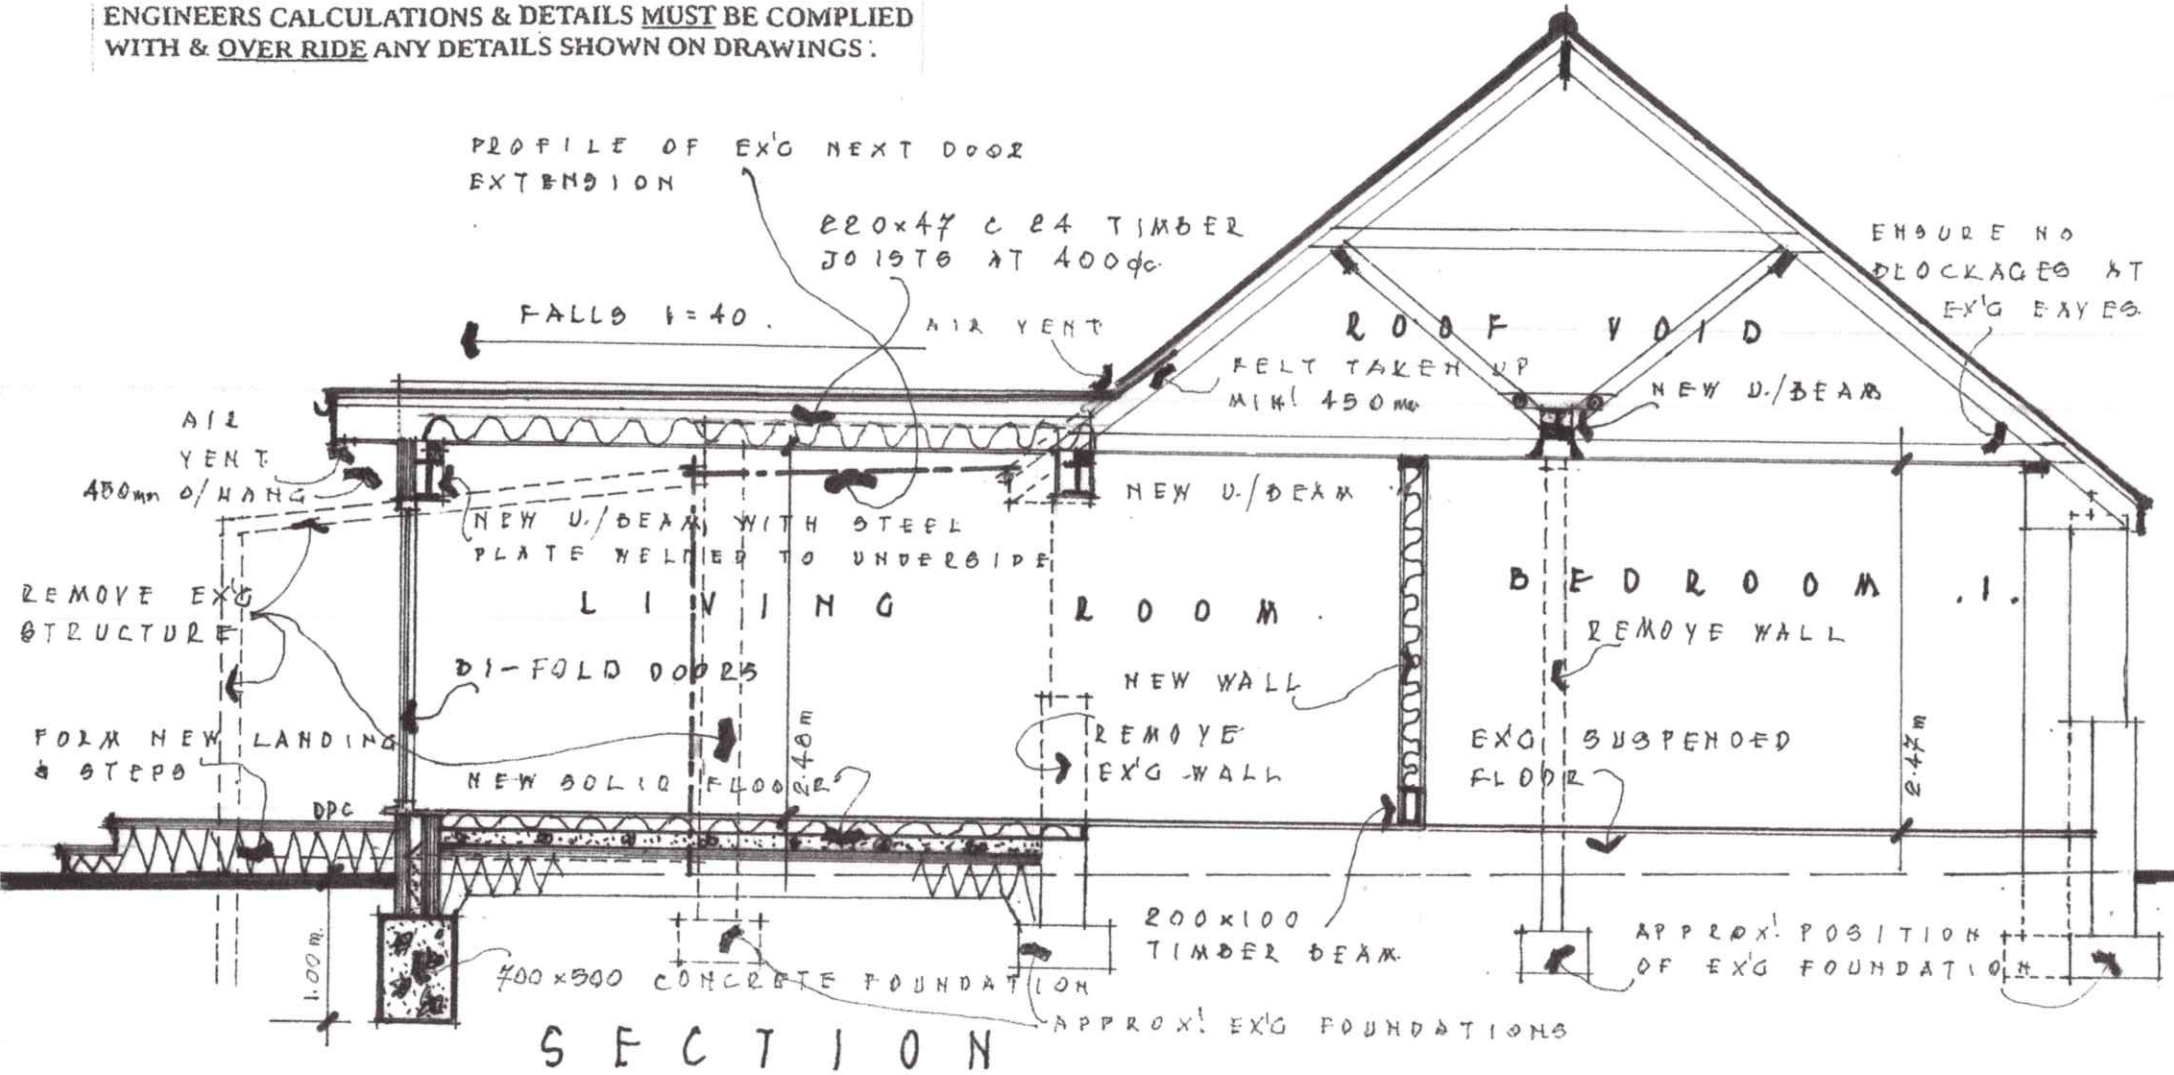

SECTION

FOR Mr. N. EVERETT.

SECTION AND
ELEVATIONS
'AS PROPOSED'
37 BERRIDALE DRIVE
SOMPTING. BN15 0DJ.

[AMENDED 16/04/20 G.F.D.]

DRG • 20/01/2a.
SCALE • 1/50 + 100. M.
DATE • FEB! 2020.

GORDON F DIXON
19 DERWENT DRIVE
OORING-BY-SEA. WORTHING
WEST SUSSEX. BN12 6LA
0785-7646-744.