
UK MAP CENTRE .com

North

15m

Scale 1:500

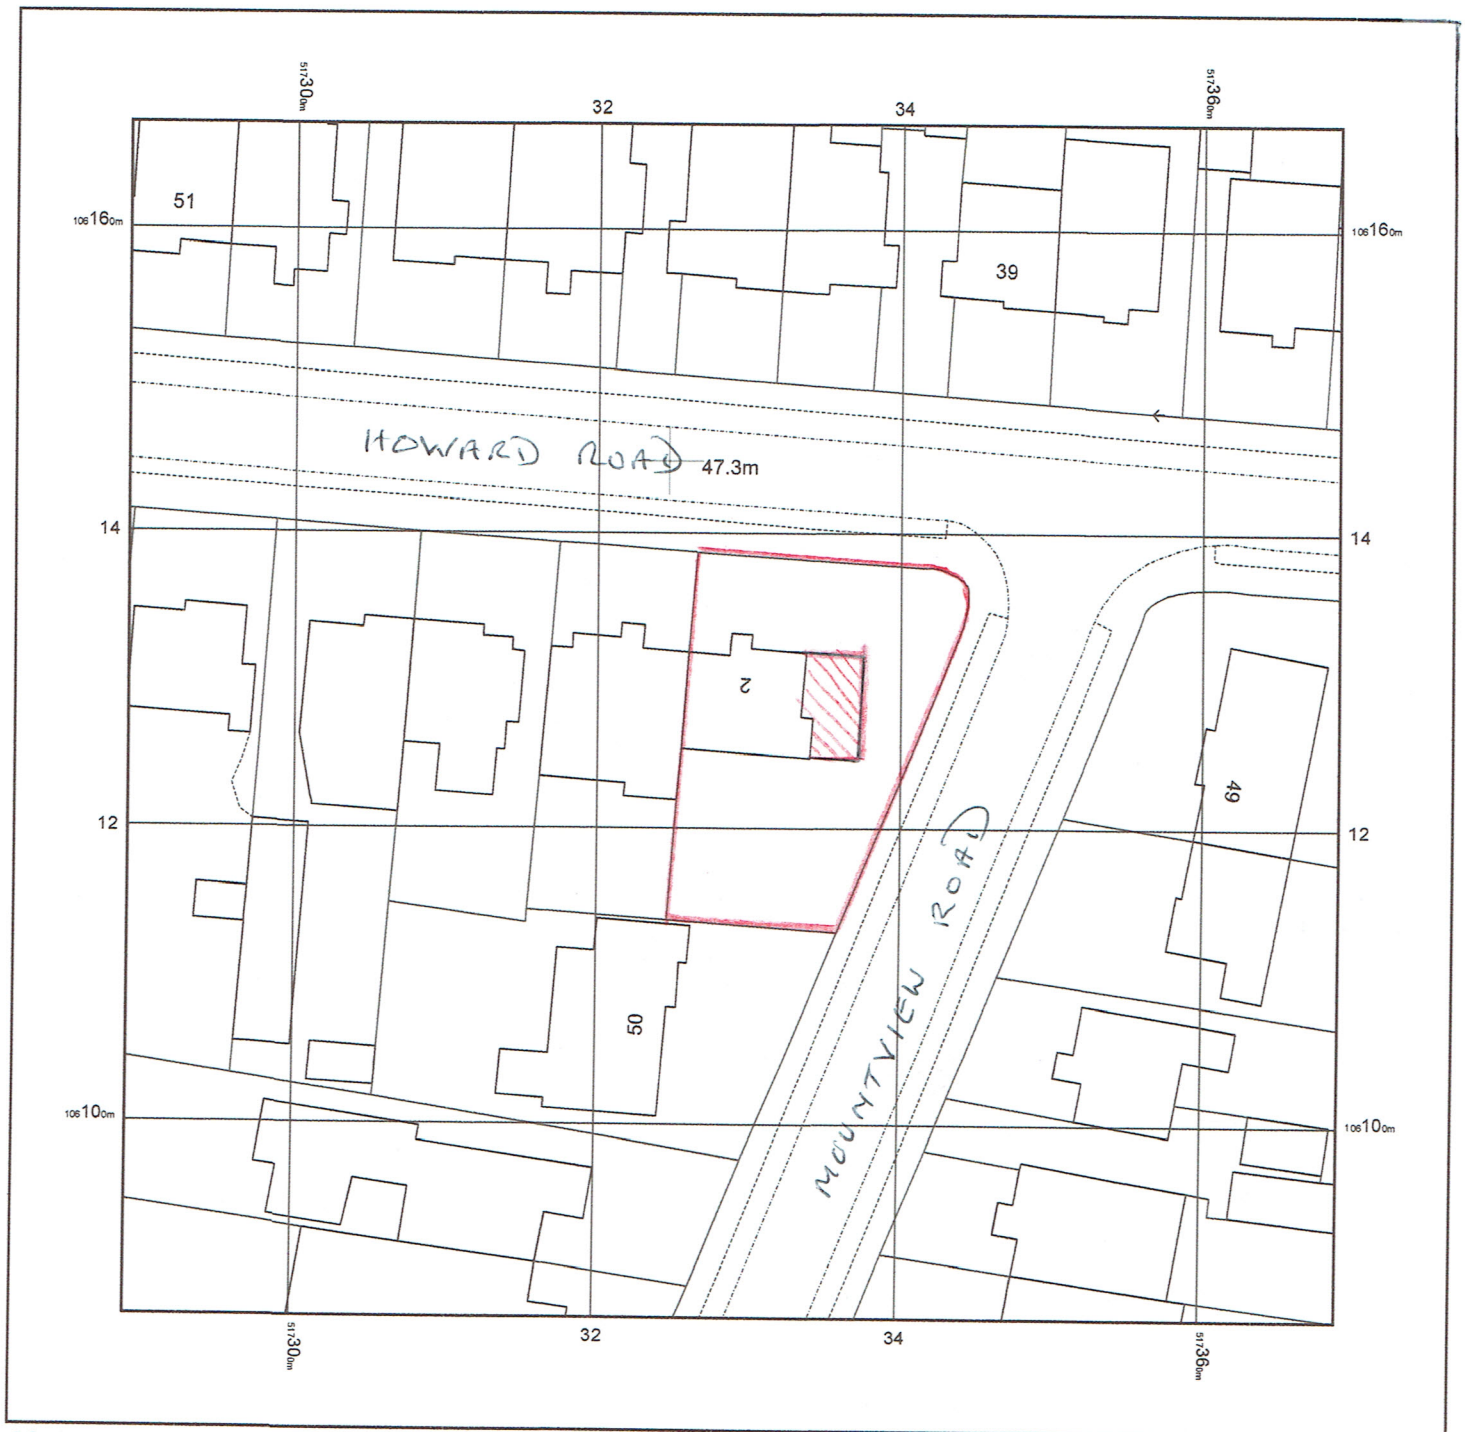


© Crown copyright and database rights 2020 Ordnance Survey 100048957. The representation of road, track or path is no evidence of a boundary or right of way. The representation of features as lines is no evidence of a property boundary.

Supplied by: www.ukmapcentre.com
Serial No: 180408
Centre Coordinates:517329,106127
Production Date: 27/02/2020 16:40:27

2 Howard Road. Sompting