

PROPOSED FRONT (SOUTH) ELEVATION

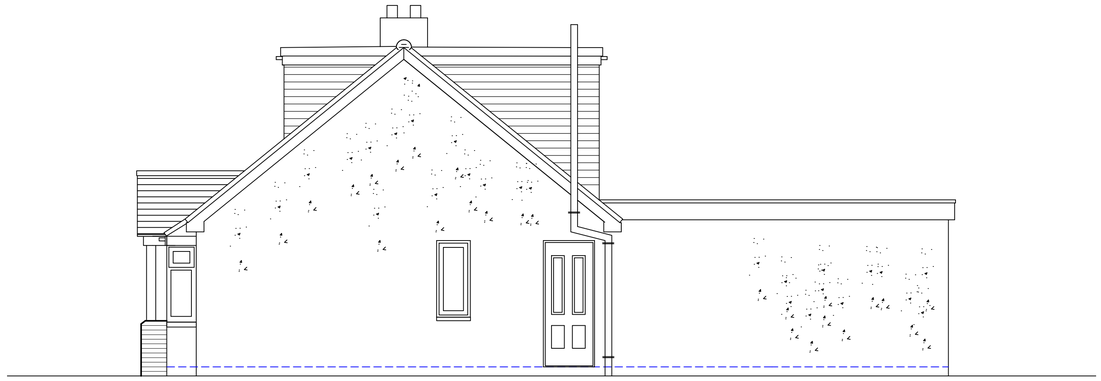

PROPOSED SIDE (EAST) ELEVATION

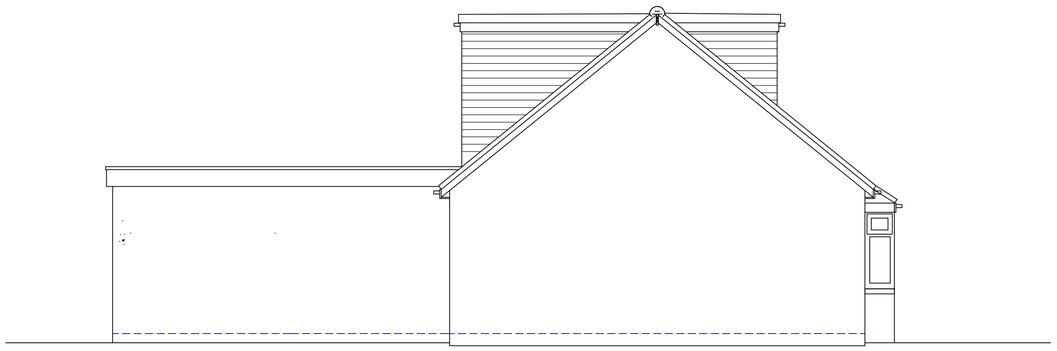

PROPOSED SIDE (WEST) ELEVATION

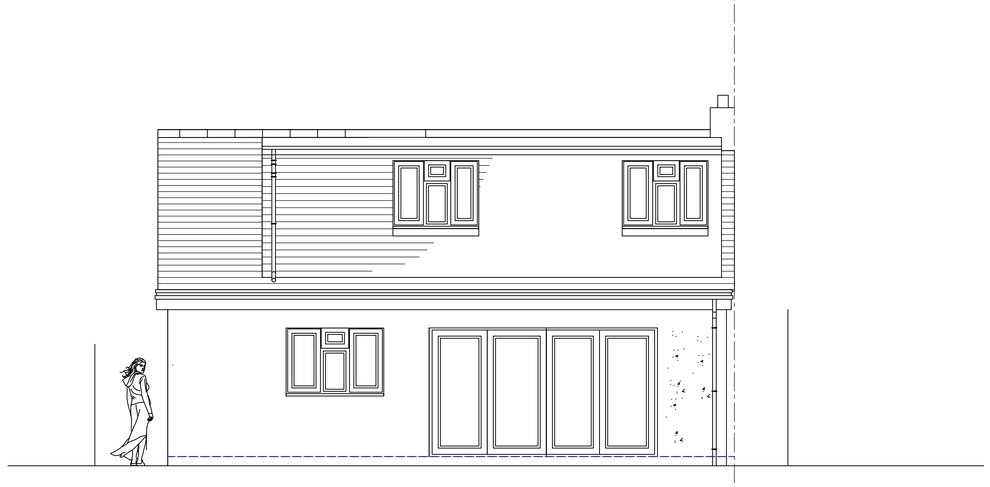

PROPOSED REAR (NORTH) ELEVATION

0 0.5 1.0 2.0 3.0 4.0 5.0

Scale in metres

Matt Barber
Architectural Technician

T: 07595429076
Matt.Barber_@outlook.com

Revisions		Date
A	Scale bar shown	27/04/20
B	Dormers revised	09/06/20

Revisions	Date

By : MB

Scale : 1:50 @ A1

Date : MAR 2020

Drawing :

Dwg No. : 006/011
Rev : B

Project : 30 Cokeham Road
Sompting
BN15 0AE

Client : Luke Chart