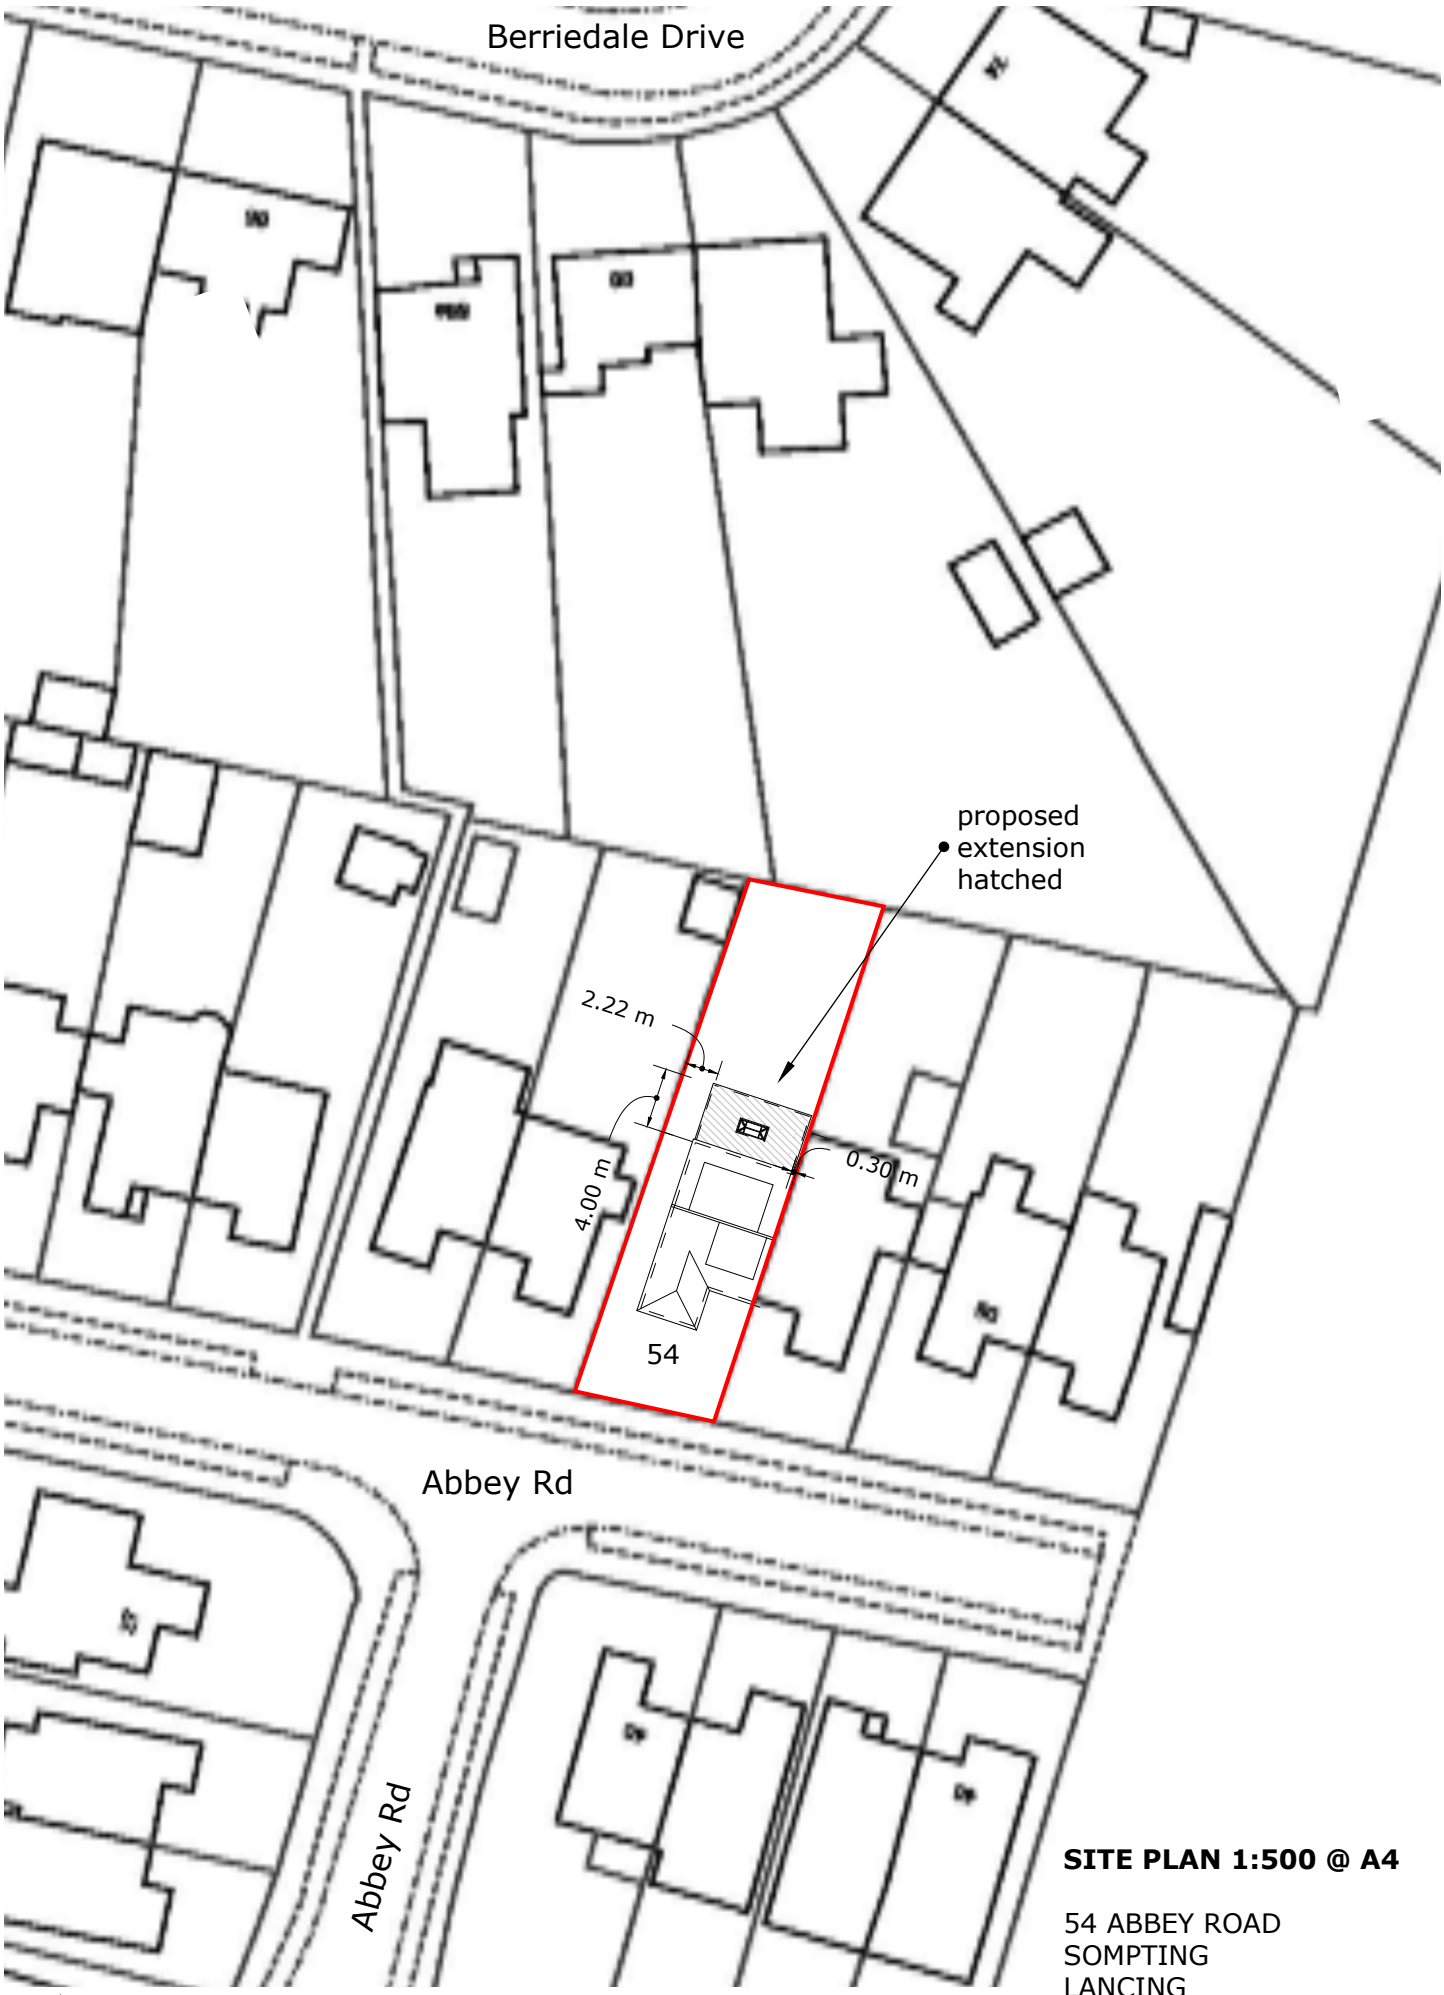


NORTH

0 10 20 30 40 50m

SITE PLAN 1:500 @ A4

54 ABBEY ROAD
SOMPTING
LANCING
WEST SUSSEX, BN15 0AB

DATE: 22/06/2022
DRWG No: DS/HOQUE/04rev1