© COPYRIGHT DEREK MORRIS
do not scale this drawing

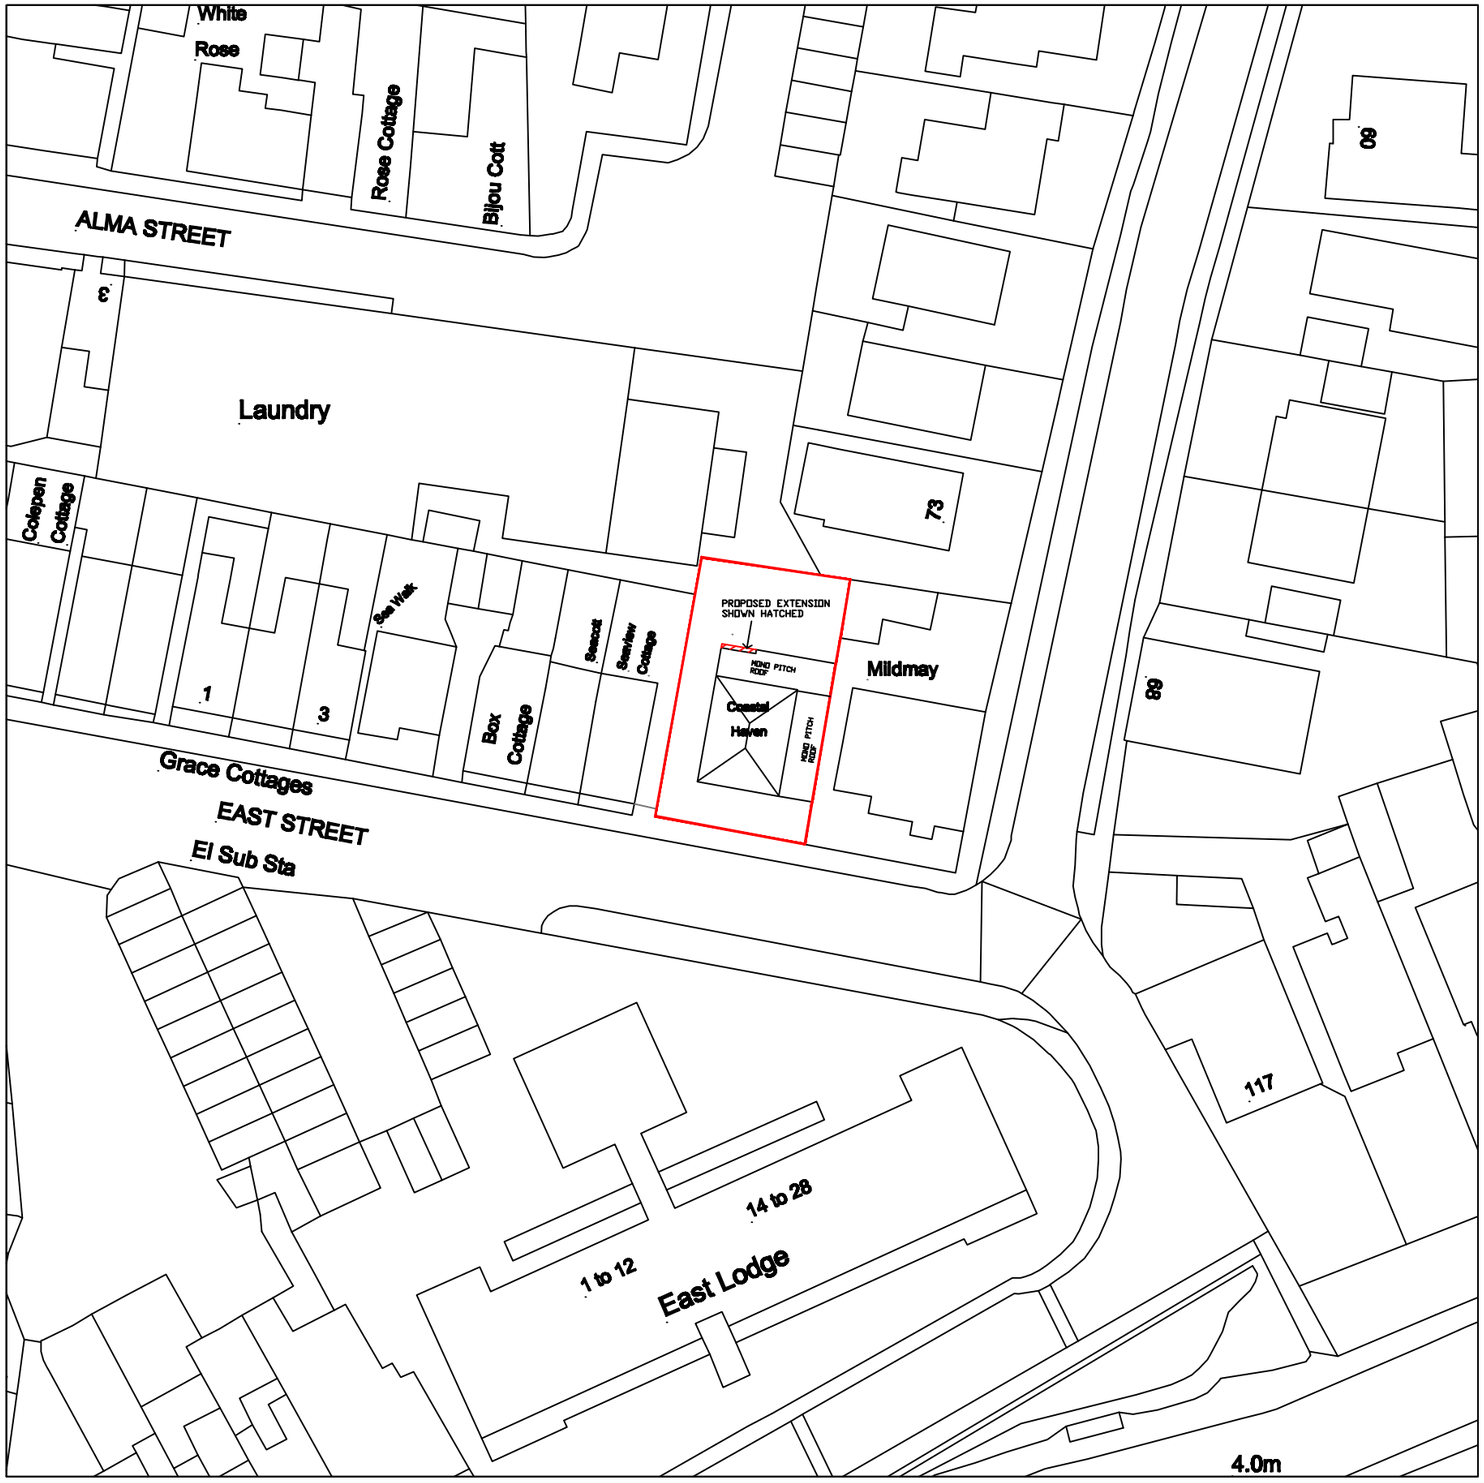

©Crown Copyright and database rights 2017 OS 100019980

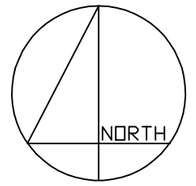

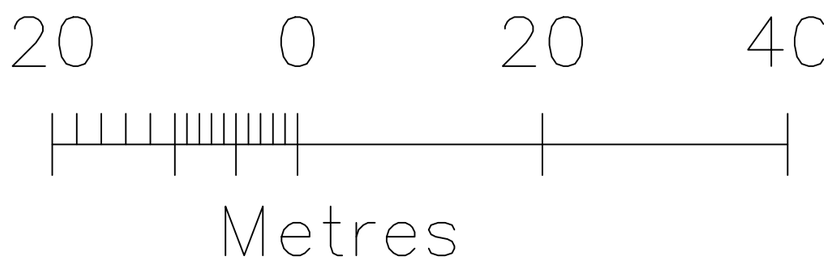

CLIENT + MR & MRS MORRIS SIMPSON
PROJECT + COASTAL HAVEN EAST ST
DRAWING + SITE PLAN & ROOF PLAN
JOB NUMBER + 17-26 DRAWING NUMBER + 1726-SP
SCALE + 1=500 @A3 REVISION +

DEREK MORRIS ARCHITECTS LIMITED
THE STUDIO + MALT KILN ROAD + FENTON + LINCOLN + LN1 2EW
Telephone + 01427 718910 Email + info@derekmorris.co.uk