
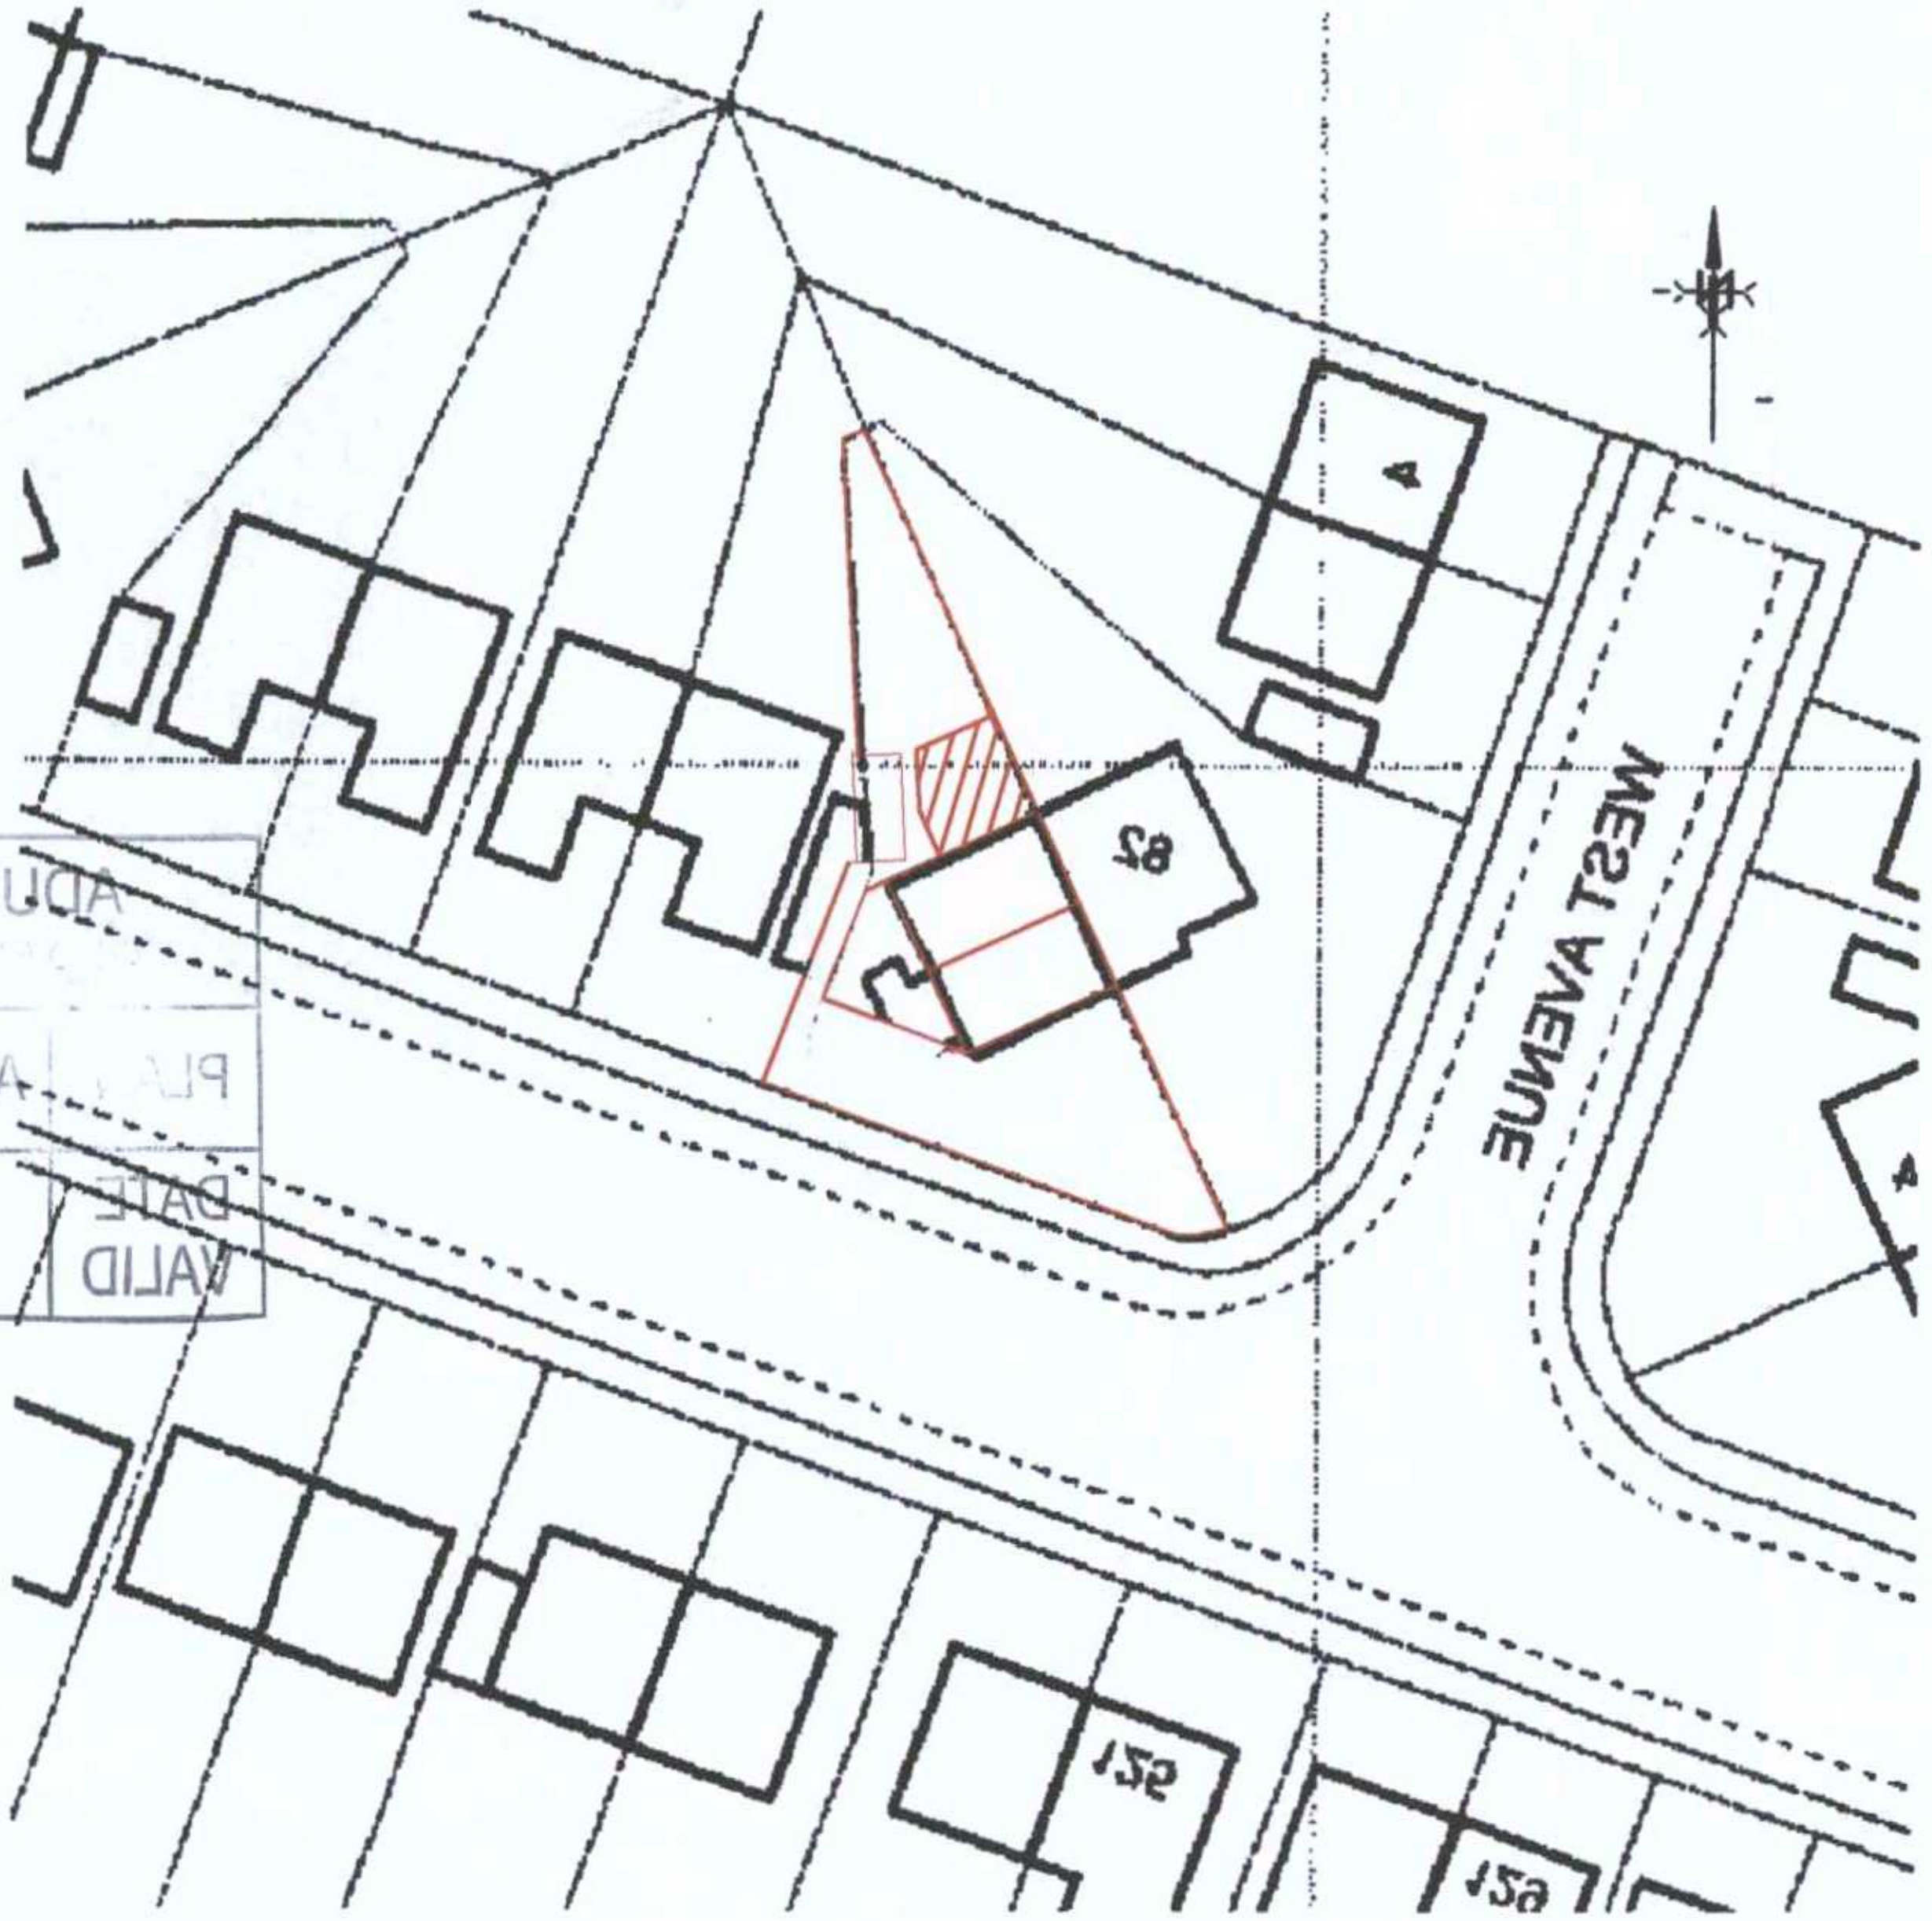


ADUR & WORTHING
SERVICES
PLANNING AWDM/0808/13
DATE VALID - 9 JUL 2013

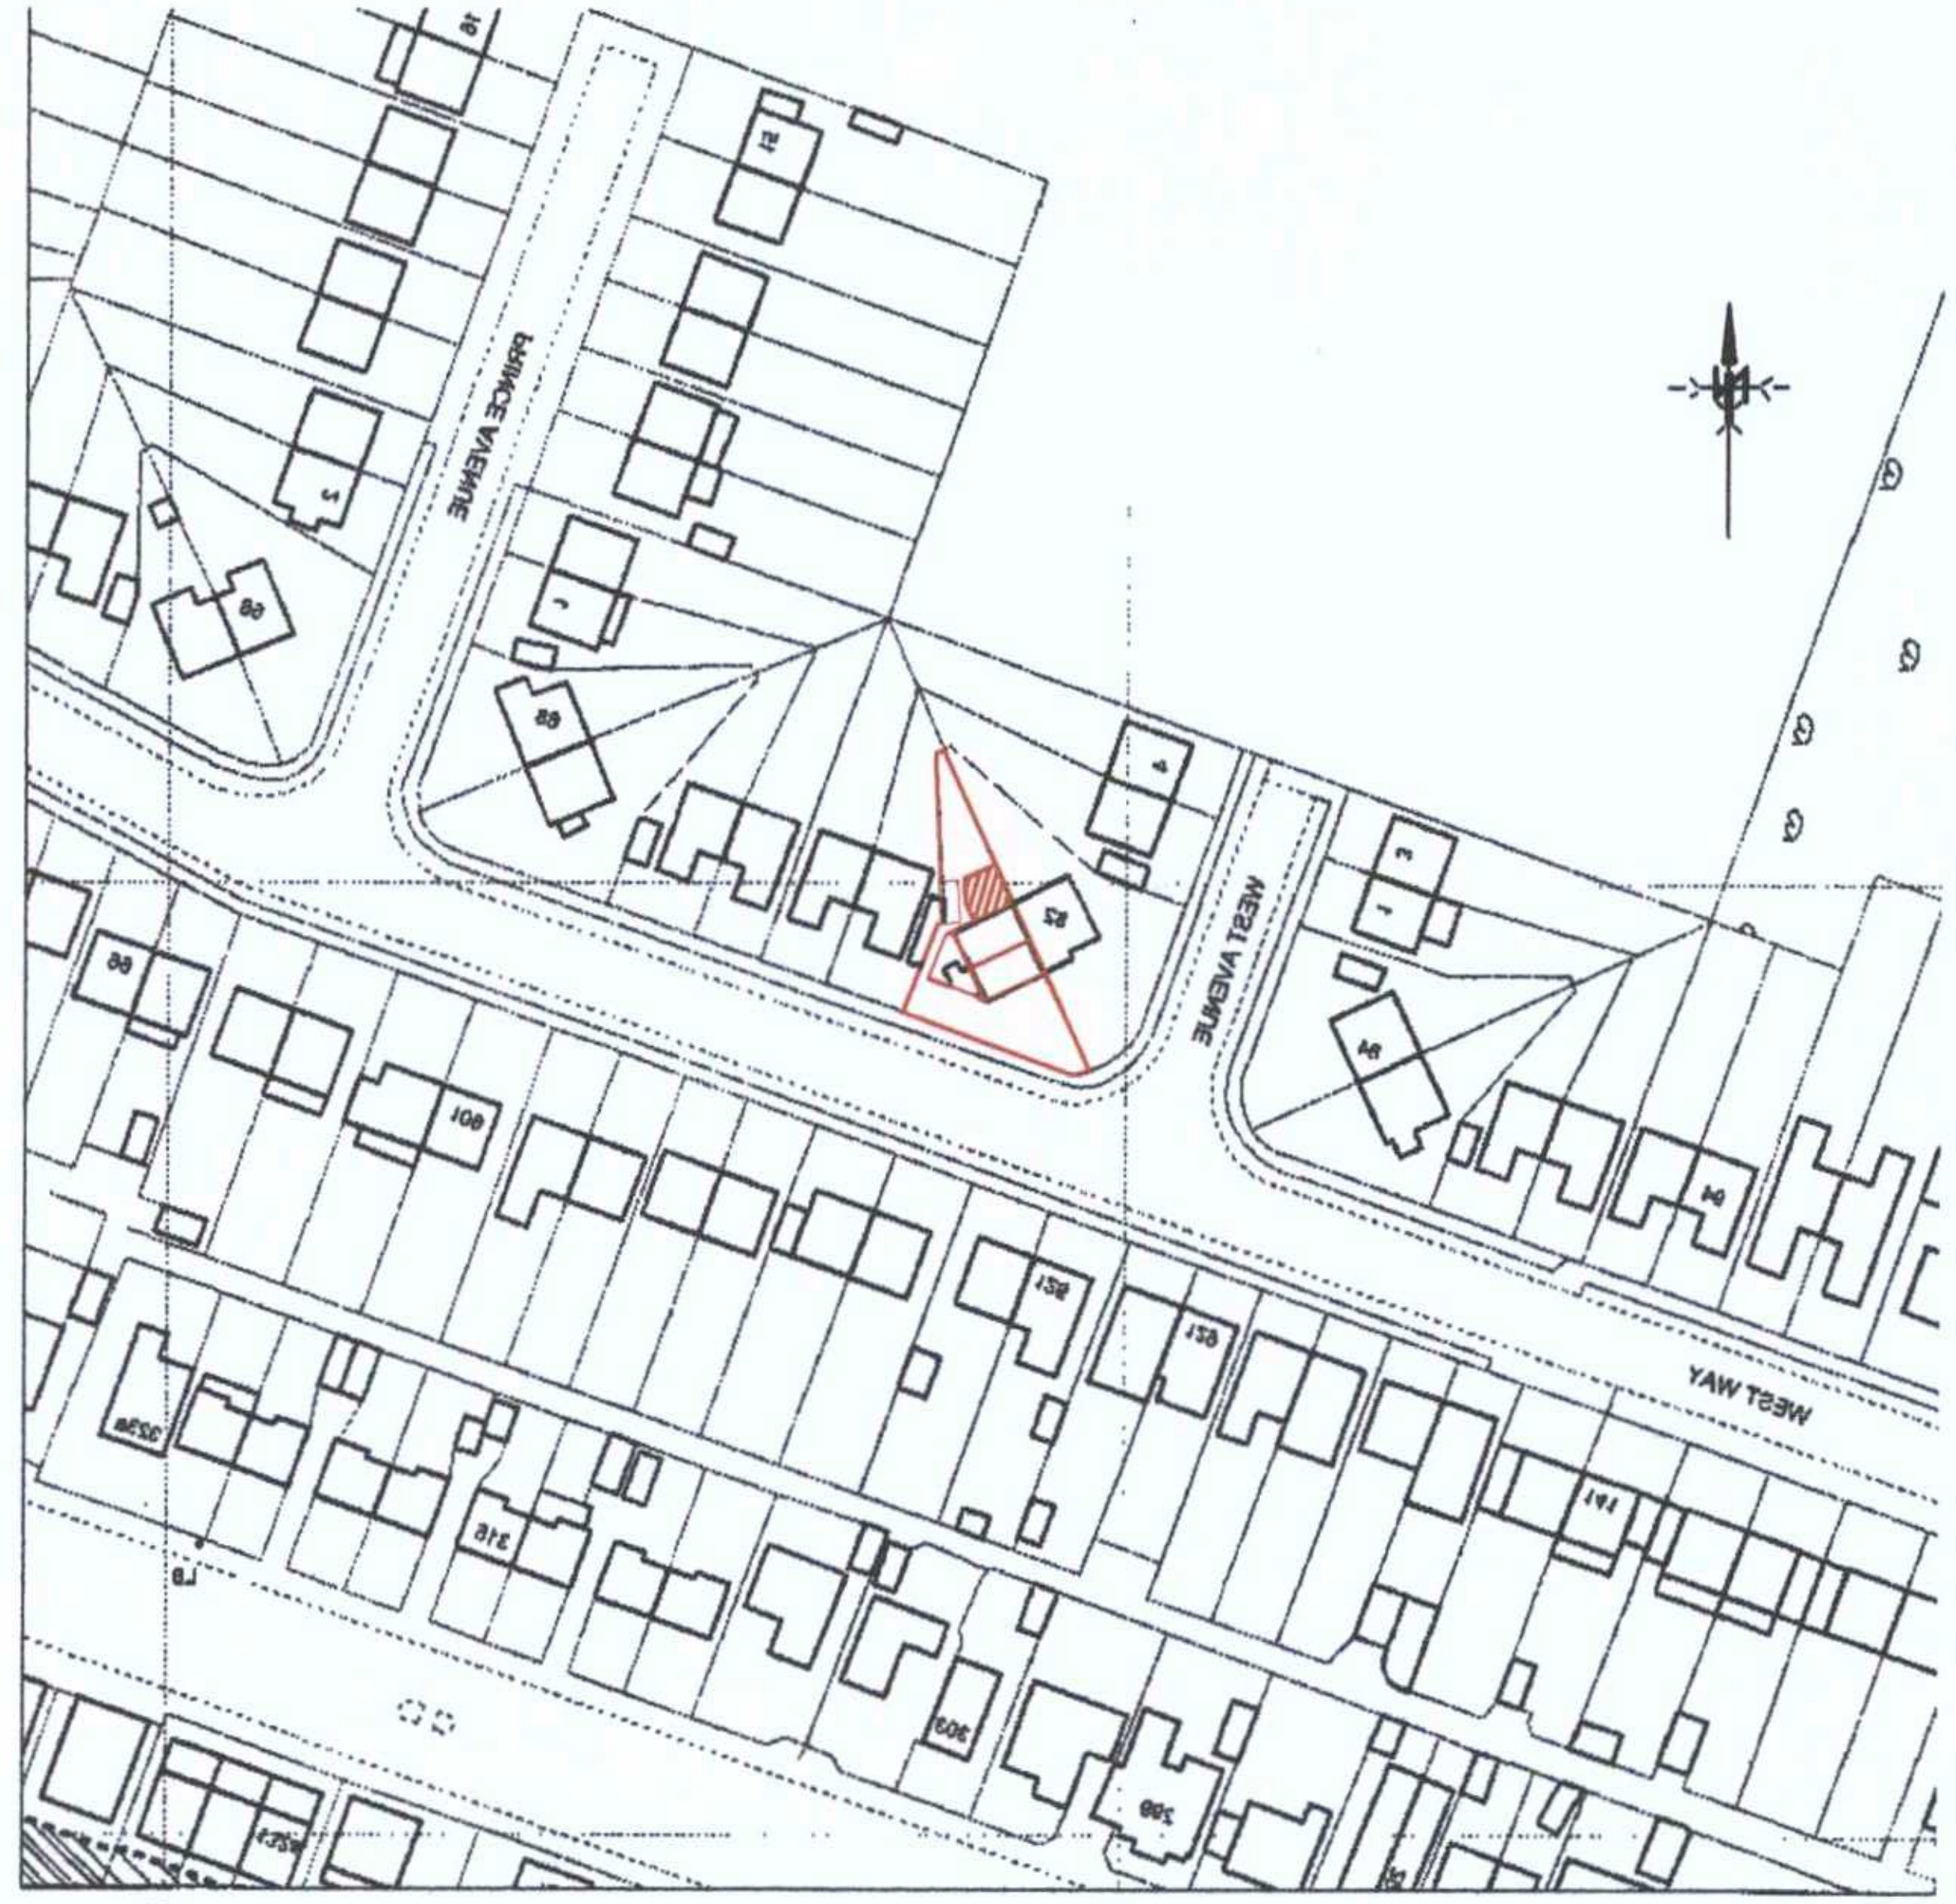

Scale in Metres

0 5 10 15 20 25 for 1:500

Scale in Metres

0 10 20 30 40 50 60 for 1:1250

NOTES.

(i) This drawing is not to be scaled by contractors, work to figured dimensions only, confirmed on site.

(ii) This drawing is to be read in conjunction with all relevant architectural drawings, detailed specifications where applicable and all associated drawings in this series.

(iii) Any discrepancy on this drawing is to be reported immediately to the owner for clarification.

(iv) The contractor is responsible for all temporary works and for the stability of the works in progress.

(v) Copyright for all drawings/designs part or full shall remain with KEL in accordance with the Copyright Act 1988

Revision	Date
Client	Mrs. Z. Canty
Project	80, West Way, Lancing BN15 8NA
Title	Street & Block Plan

Building Advisor Ltd RICS

88, Nevill Avenue
Hove
East Sussex
BN3 7NA

TEL/FAX 01273 774867
Mobile 07767 481483
E-mail keith@kelbuilding.co.uk

Scales	Date	Drawn
1:1250 1:500	Jun 2013	KEL
Project No.	Paper Size	Dwg. No.
0621	A3	005

© Copyright