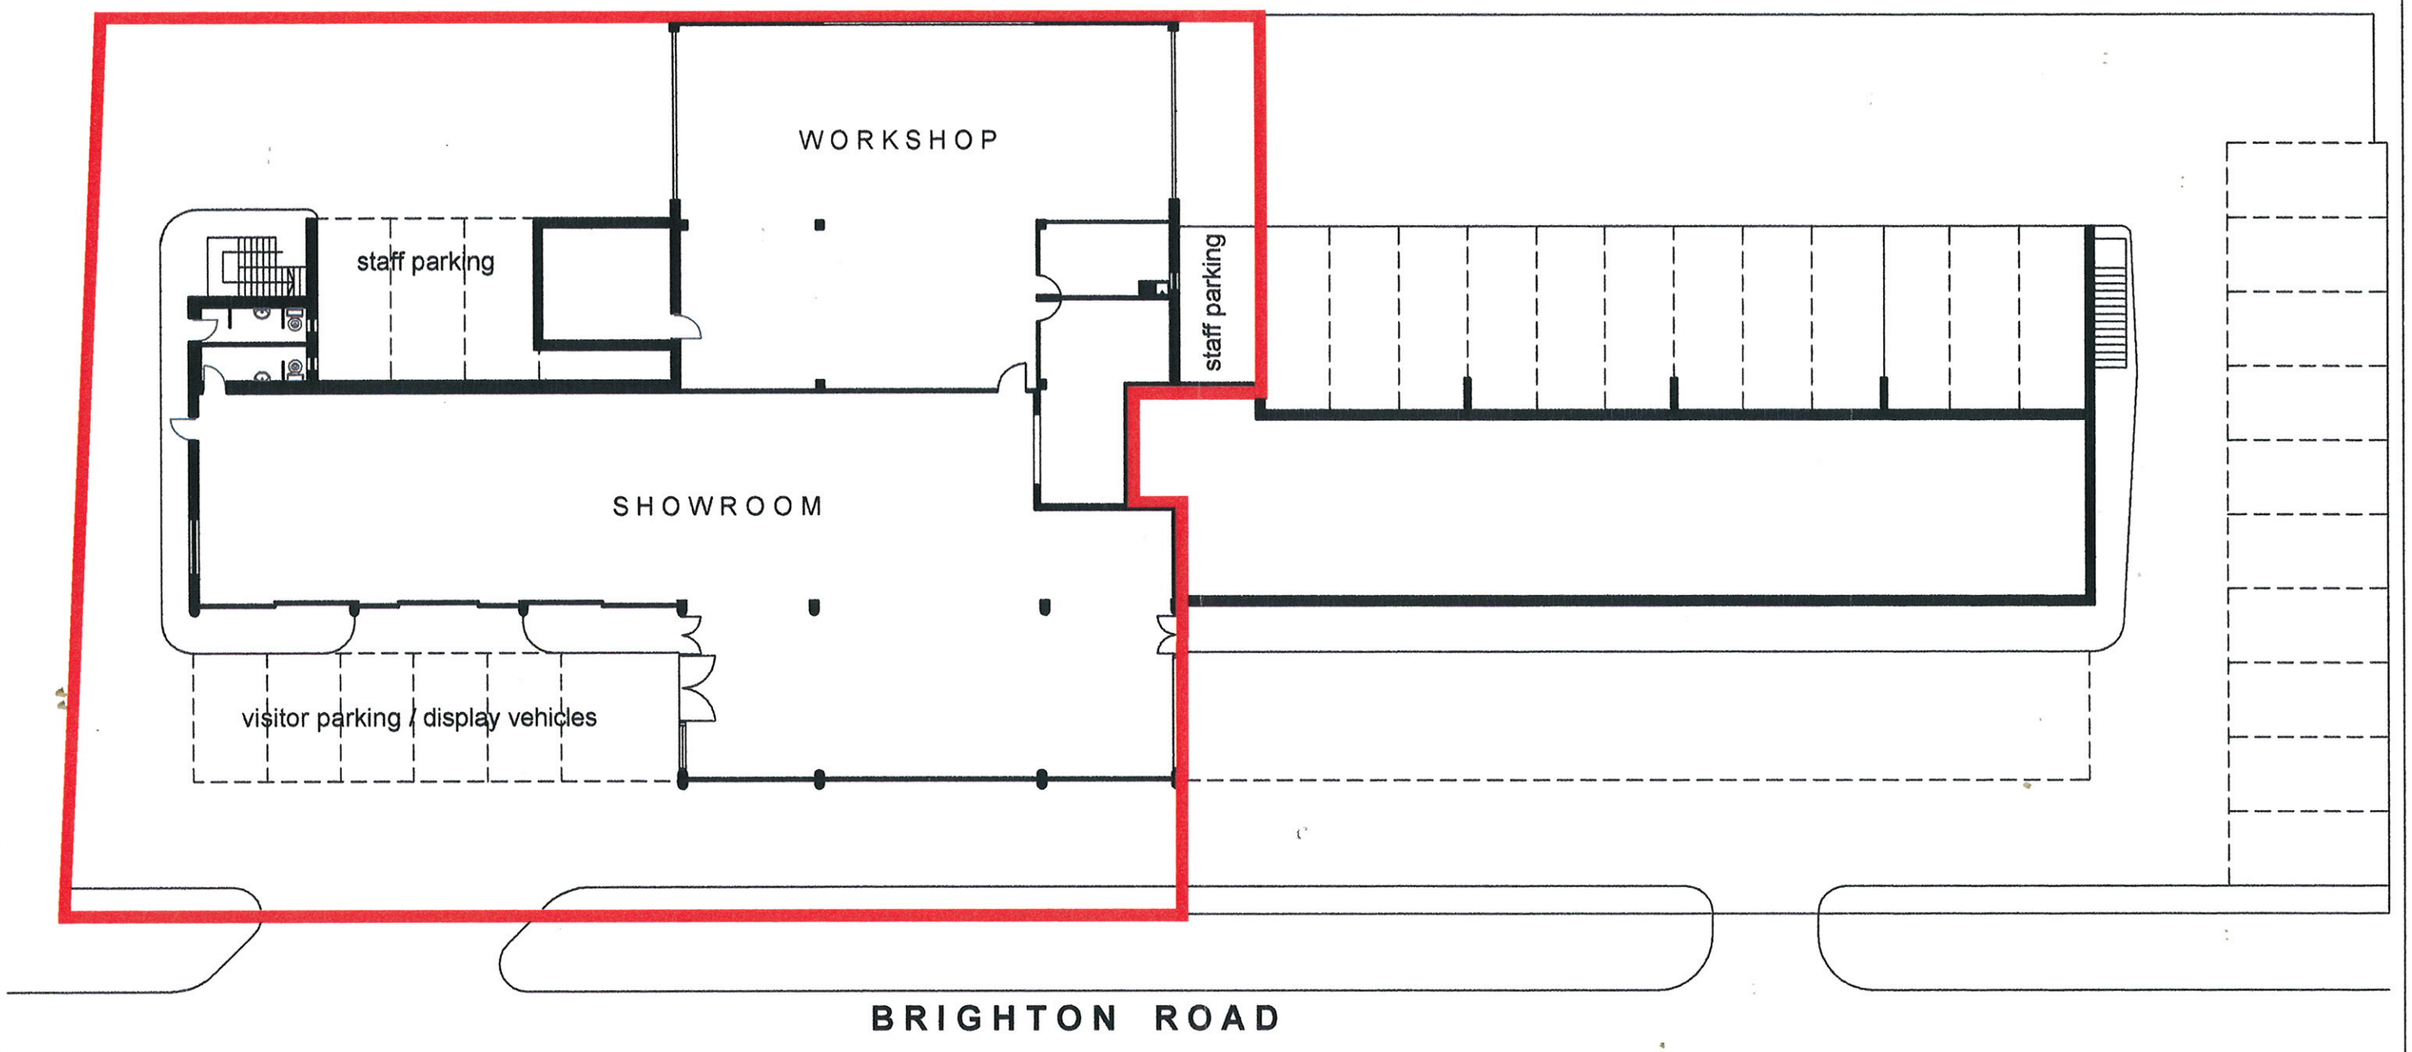

339 BRIGHTON ROAD LANCING

KALMAX LIMITED
1 STATION ROAD EDENBRIDGE KENT TN8 5HP

DWG.No.	REV.
1 / LANCING / 3	—

SCALE: 1/200 @ A3

0 1 2 4 6 8