From: Ian.Gledhill@westsussex.gov.uk
Sent: 21 September 2009 09:09
To: Peter Barnett
Subject: Re: 339 Brighton Road, Lancing - ADC/0310/09
Attachments: parking layout_20090918093827.pdf

Hello Peter, the plan appears fine and clearly shows the external areas available for the parking of staff, visitors and vehicles for sale.

Ian

Ian Gledhill | Development Control Assistant, Local Development Group, West Sussex County Council

Location: First Floor, Northleigh, County Hall, Chichester, PO19 1RH
Internal: 56767 | External: 01243 756767 | E-mail: ian.gledhill@westsussex.gov.uk

"Peter Barnett" <Peter.Barnett@adur.gov.uk>

18/09/2009 10:43

To <Ian.Gledhill@westsussex.gov.uk>
cc
Subject 339 Brighton Road, Lancing - ADC/0310/09

Ian

Further to your comments on this application for the change of use to car showroom, I have now received a parking layout plan.

Can you please advise whether you are happy with these details?

Thanks

Peter

Peter Barnett – **Principal Planning Officer** | Planning Regeneration and Wellbeing, Adur District Council
Location: Civic Centre, Ham Road, Shoreham-by-Sea, West Sussex BN43 6PR
Internal: 63233 | External: 01273 263233 | E-mail: peter.barnett@adur.gov.uk

Please think before you print this and save paper

****
****

Important Information and Disclaimer.

Please do not print this e-mail unless necessary.

The domain from which this e-mail is sent is not indicative of the Council on whose behalf it is sent. The author will indicate in the body of the e-mail on whose behalf it is sent.

The information contained in this email may be subject to public disclosure under the Freedom of Information Act 2000. Unless the information contained in this email is legally exempt from disclosure, we cannot guarantee that we will not provide the whole or part of this email to a third party making a request for information about the subject matter of this email.

This e-mail is intended exclusively for the addressee and may contain information that is confidential and/or privileged. If you are not the intended recipient please note that any form of distribution, copying or use of this communication or the information in it is strictly prohibited and may be unlawful. If you have received this communication in error please return it to the sender and delete the material from any computer and destroy any printed copy.

Adur District Council and Worthing Borough Council cannot guarantee that this message or any attachment is virus-free or has not been intercepted or changed. The views of the author may not necessarily reflect those of either Adur District Council or Worthing Borough Council. Any opinions or other information in this message that do not relate to the official business of Adur District Council and / or Worthing Borough Council are neither given nor endorsed by them.

****
****

--

This e-mail and any attachments are confidential and intended solely for the persons addressed. If it has come to you in error please reply to advise us but you should not read it, copy it, show it to anyone else nor make any other use of its content. West Sussex County Council takes steps to ensure e-mails and attachments are virus-free but you should carry out your own checks before opening any attachment.

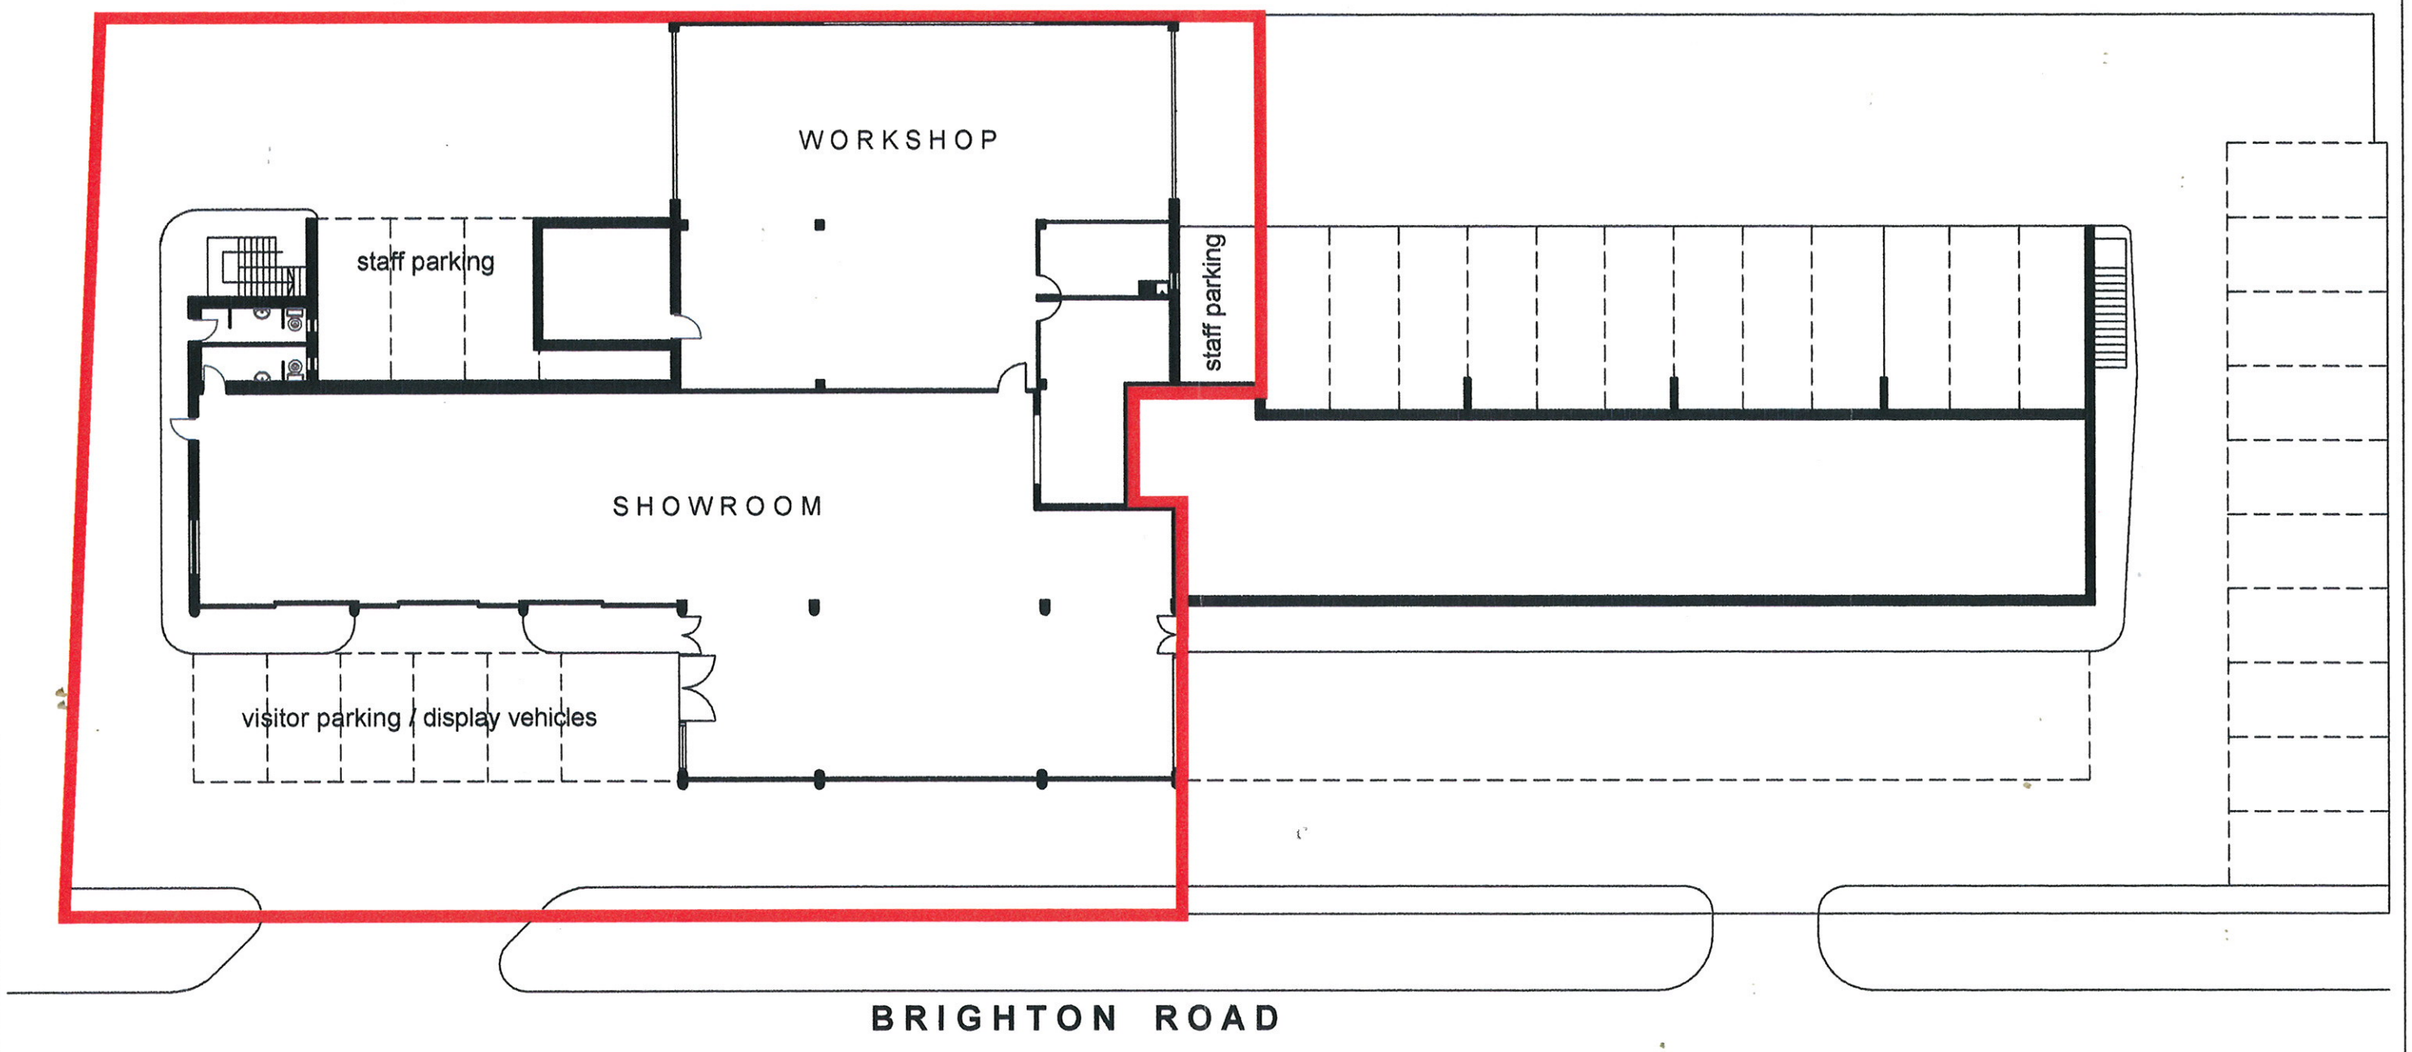

339 BRIGHTON ROAD LANCING

KALMAX LIMITED
1 STATION ROAD EDENBRIDGE KENT TN8 5HP

DWG.No.	REV.
1 / LANCING / 3	—

SCALE: 1/200 @ A3

0 1 2 4 6 8