


DO NOT SCALE FROM THIS DRAWING

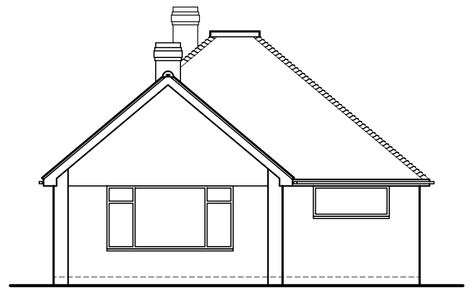


West Elevation

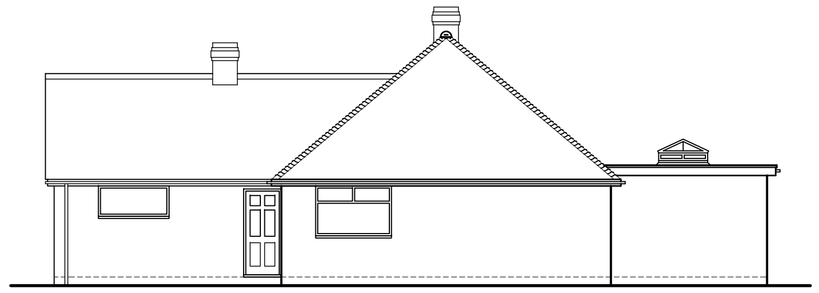


South Elevation

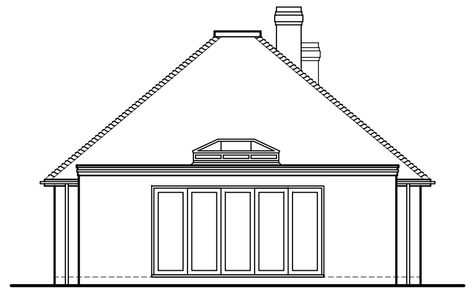


East Elevation

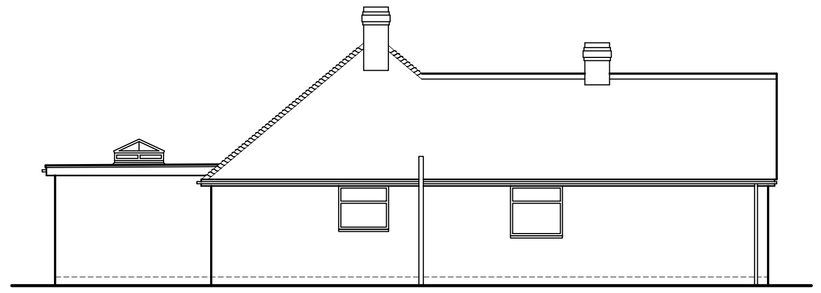


North Elevation

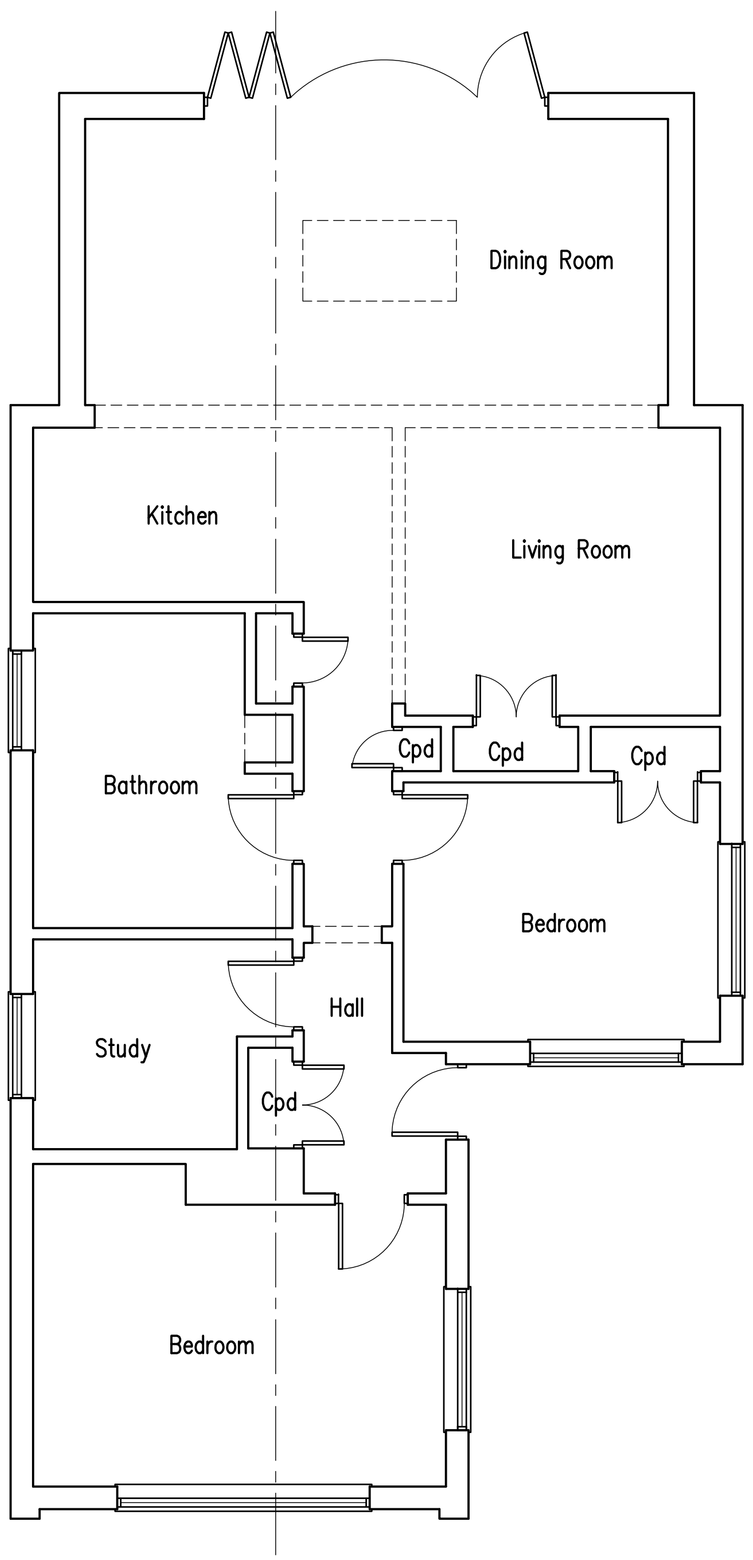

Ground Floor Plan

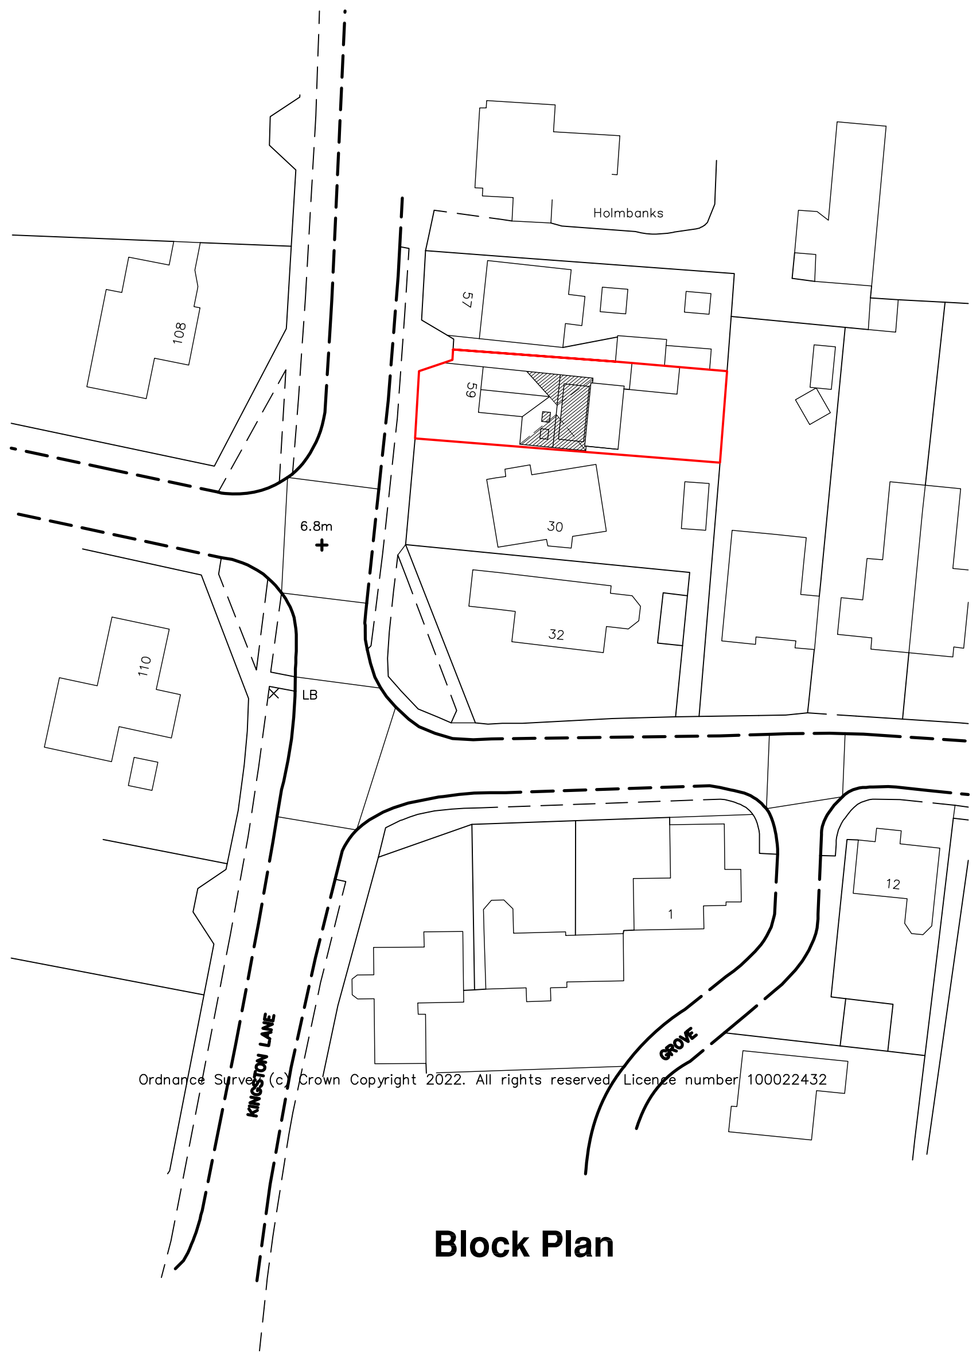

Block Plan

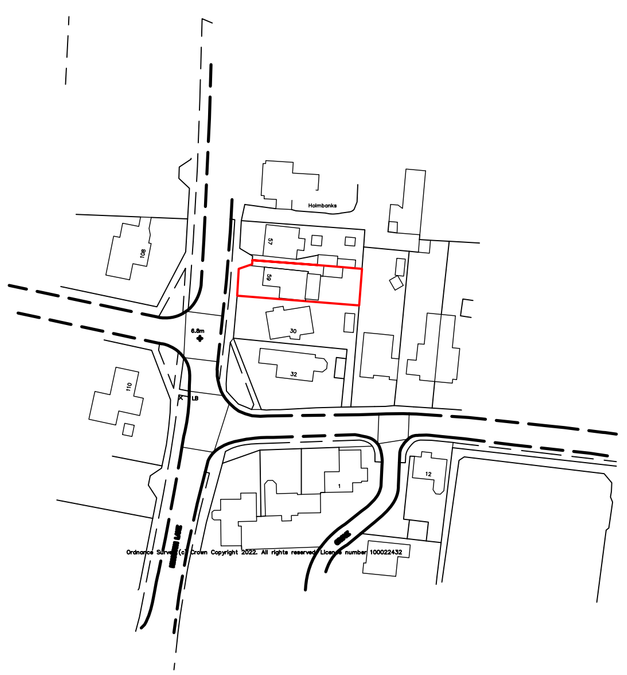

Location Plan

10m 20m 30m 40m
1:500 Scale Bar

10m 20m 30m 40m 50m
1:1250 Scale Bar

1m 2m 3m 4m 5m 6m 7m 8m 9m 10m
1:50 Scale Bar

1m 2m 3m 4m 5m 6m 7m 8m 9m 10m
1:100 Scale Bar

Proposed Conversion of Roof Space & Internal Alterations at: 59 Kingston Lane, Southwick, West Sussex

rja Planning & Building Consultants Ltd.
9 Sea Spray Avenue
Shoreham-By-Sea
West Sussex BN43 5PR
t: 01273 467297 mob: 07971 375739
e: rex@rjapbc.co.uk web: www.rjapbc.co.uk

Chartered Institute of Architectural Technologists

PROJECT: 59 Kingston Lane, Southwick BN42 4SP		
DRAWING TITLE: Existing Floor Plans & Elevations		
CLIENT: Pauline Woodhouse	DWG NO: 22915-02	REVISION:
SCALE: 1:50, 1:100	DATE: 24.11.22	DRAWN: rex