30 WHYLANDS AVENUE, WORTHING
Proposals WT/WA/03B Sept 2024

Revisions A - north point shown in living room 6/11/24
B - master bed 1 window reduced in size 9/1/25

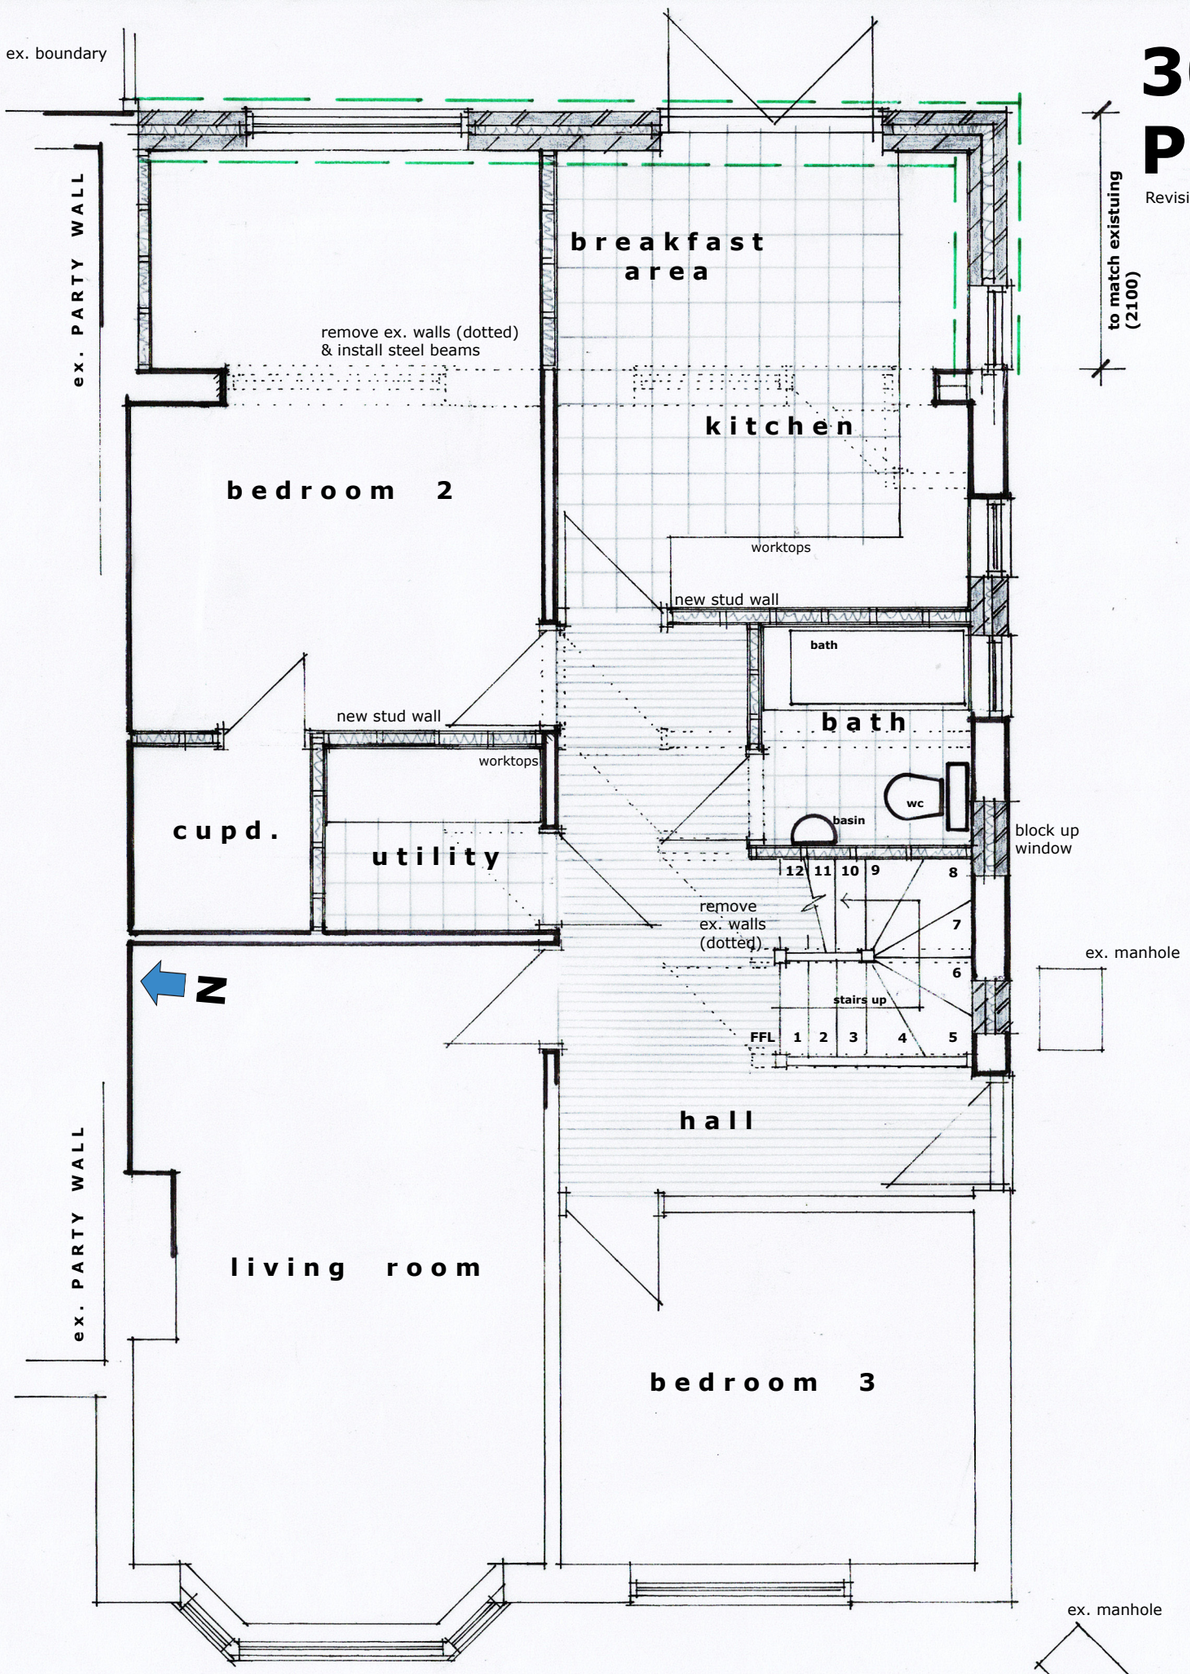

GROUND FLOOR PLAN 1:50 @ A3

0 5m
metres

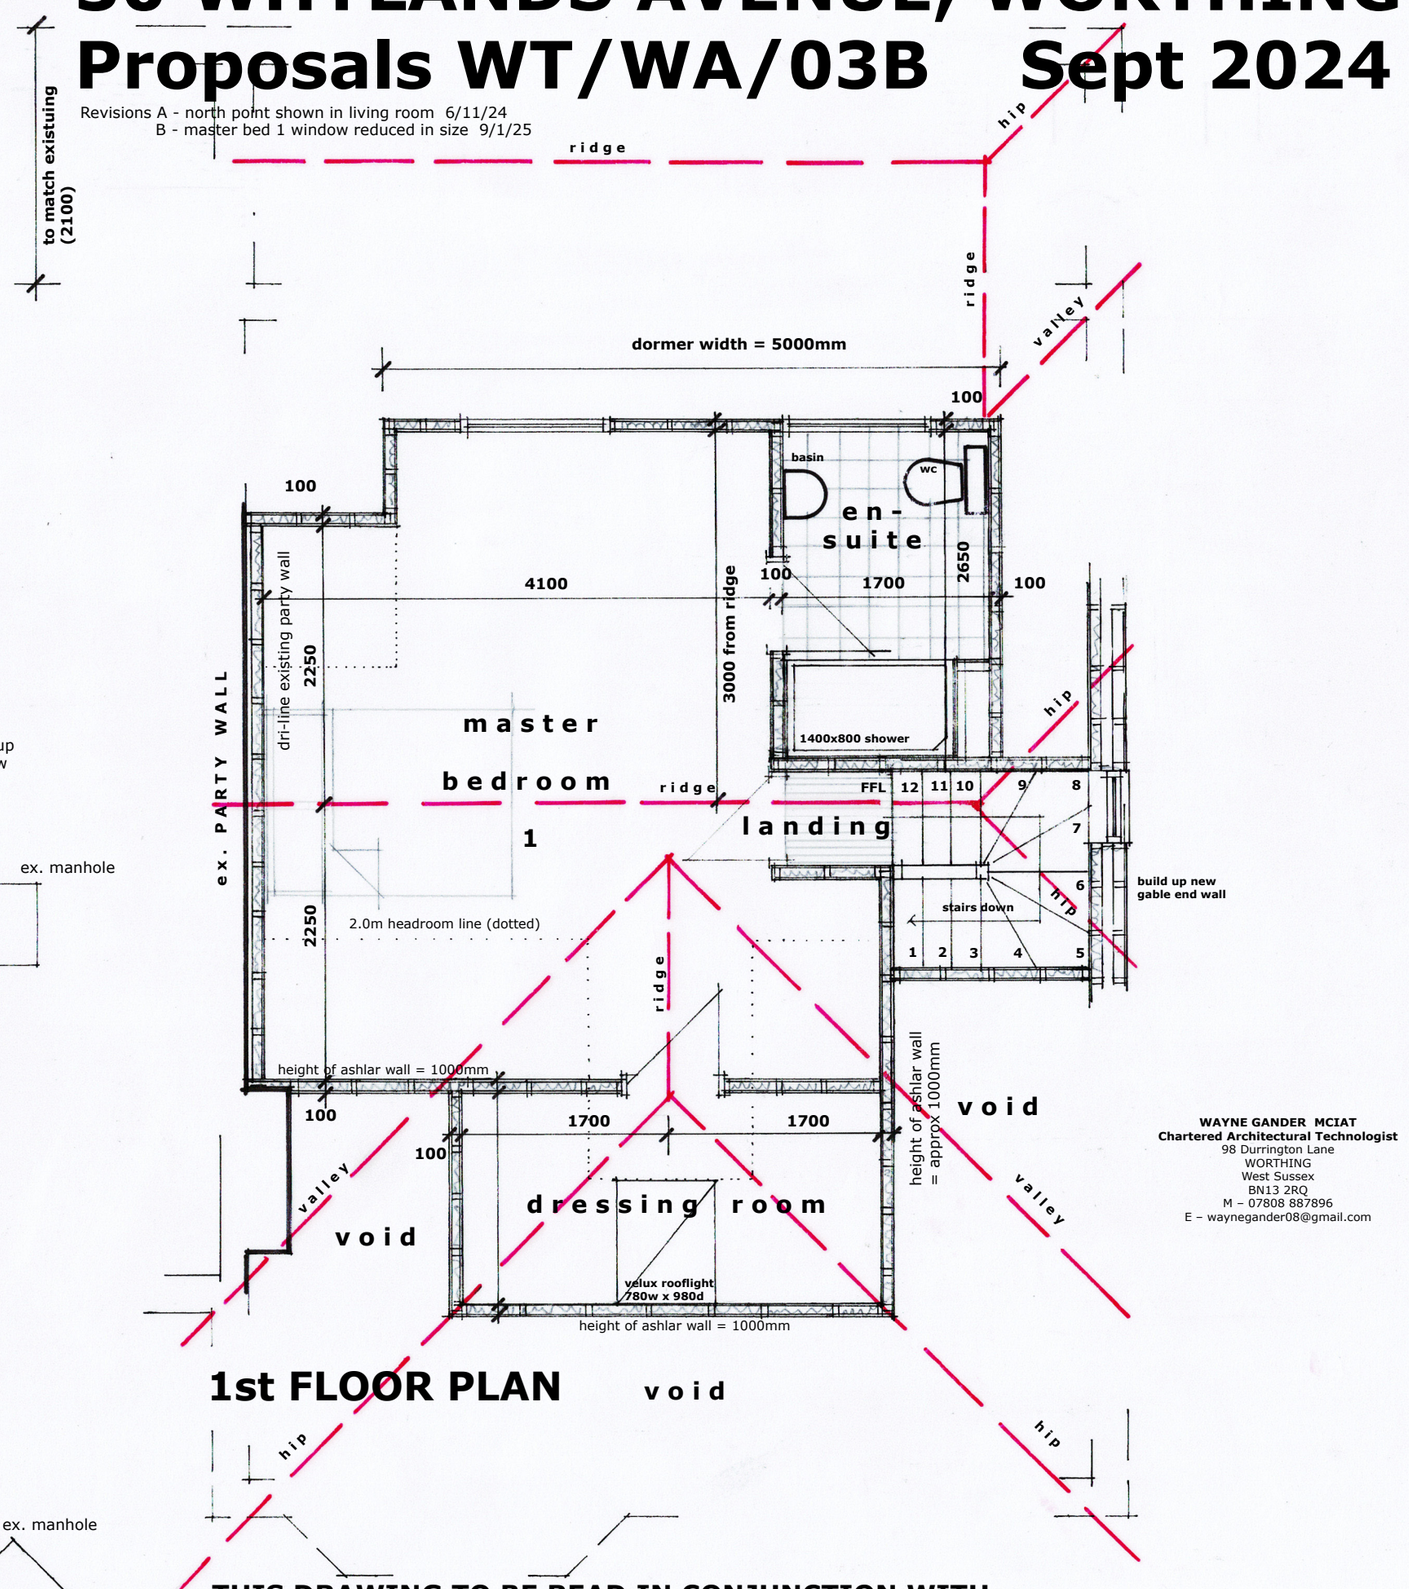

1st FLOOR PLAN

THIS DRAWING TO BE READ IN CONJUNCTION WITH STRUCTURAL ENGINEERS DETAILS & CALCULATIONS

WAYNE GANDER MCIAT
Chartered Architectural Technologist
98 Durrington Lane
WORTHING
West Sussex
BN13 2RQ
M – 07808 887896
E – waynegander08@gmail.com